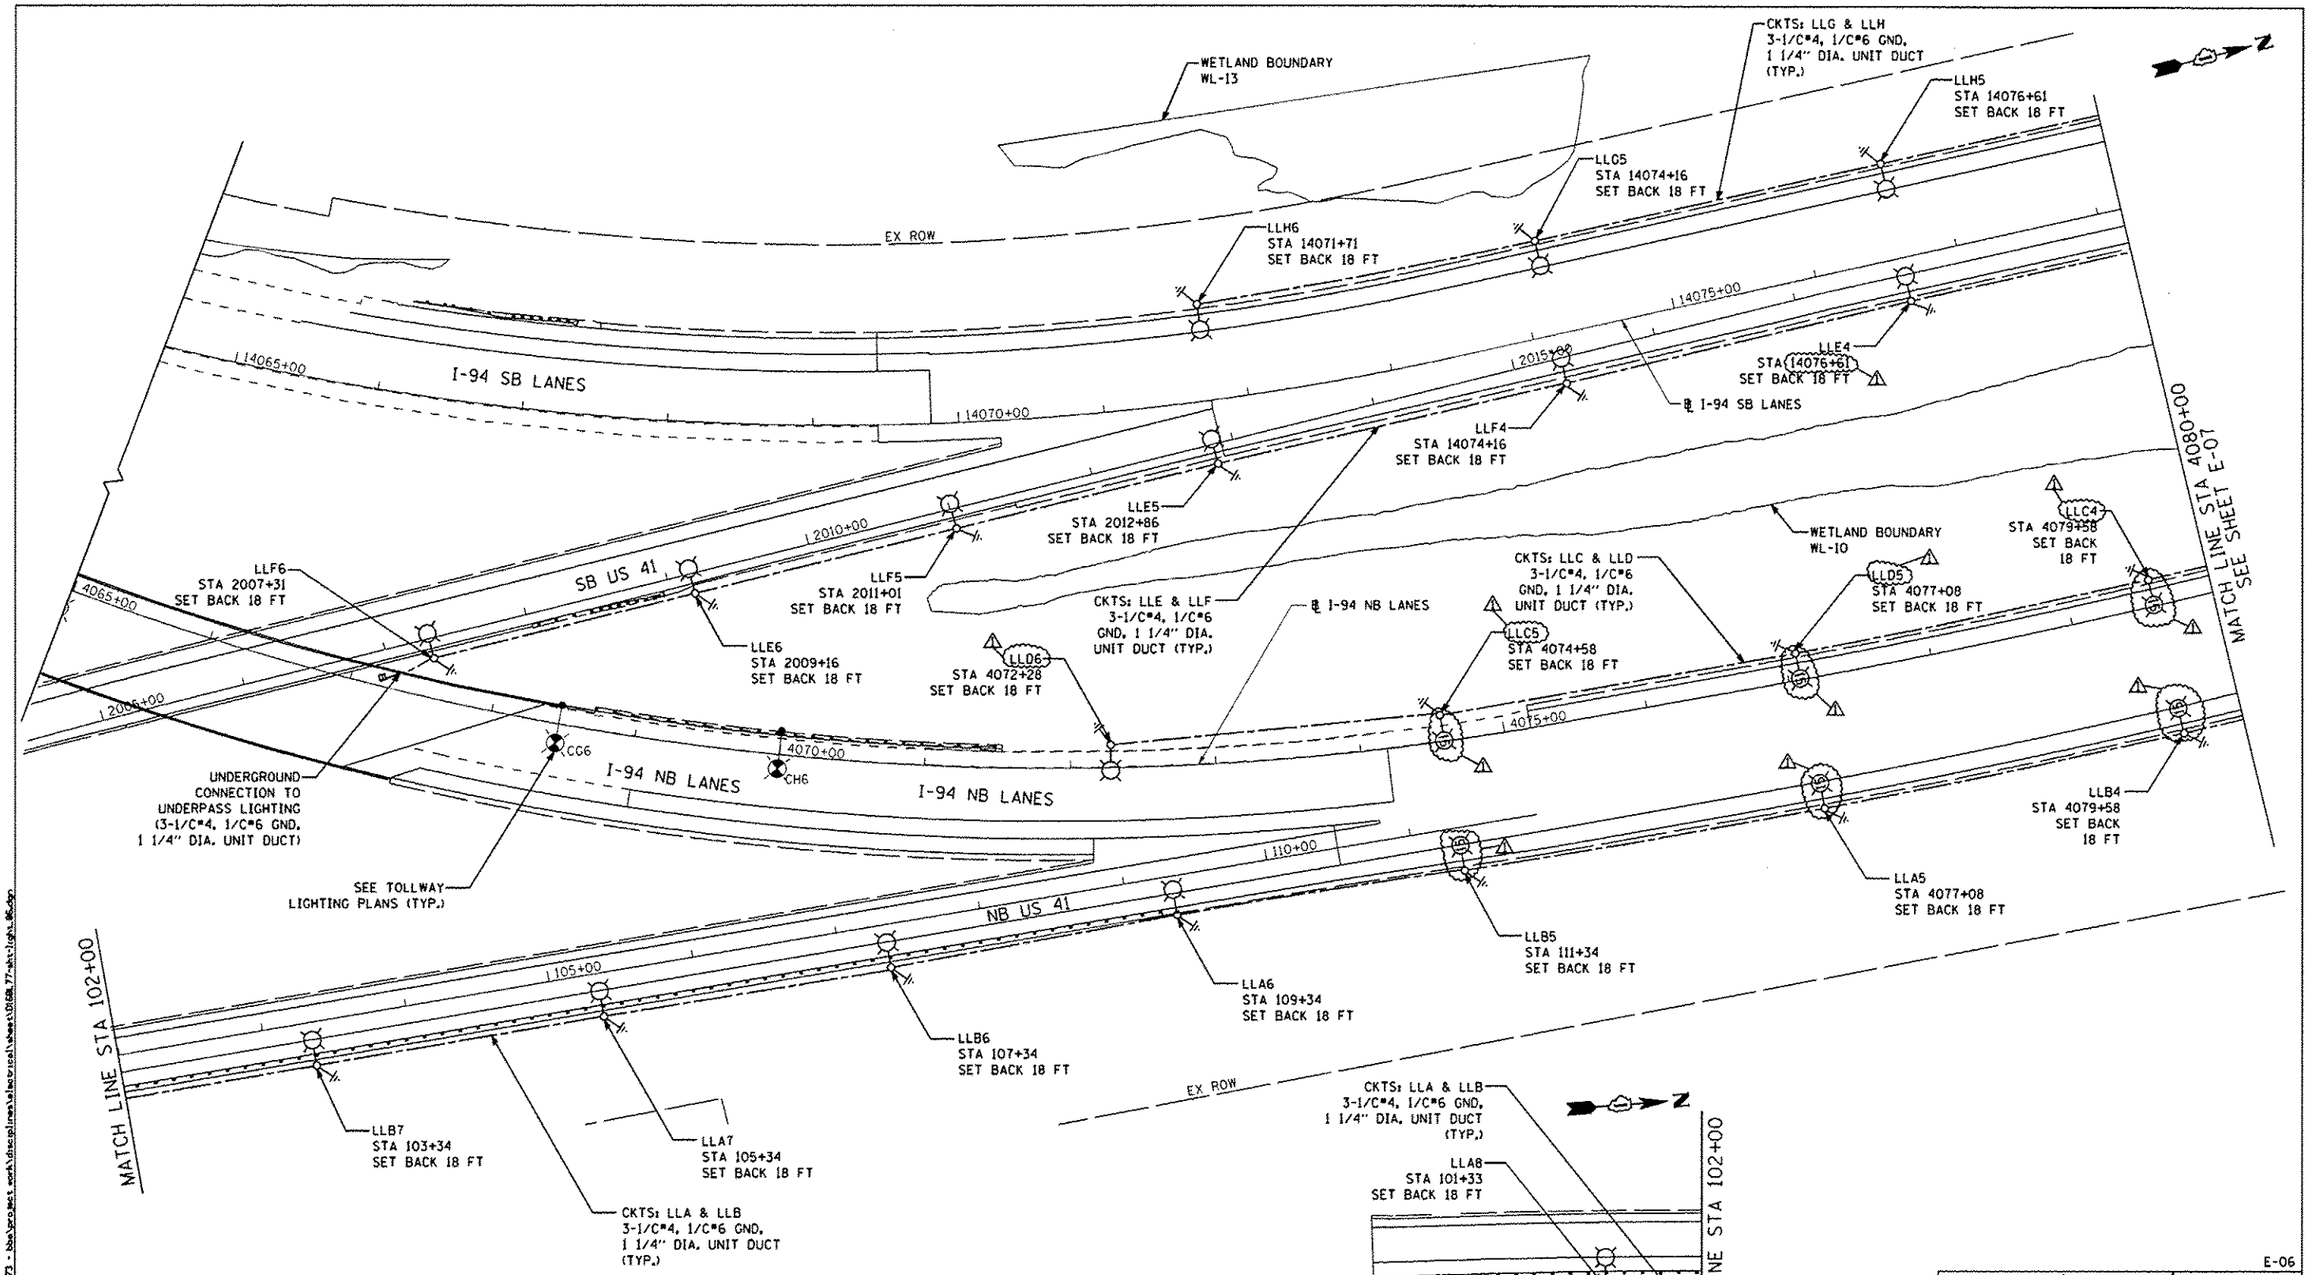

EJM ENGINEERING, INC.
411 South Wells Street Suite 1000
Chicago, Illinois 60607

NOTES:
1. SETBACKS ARE MEASURED FROM EDGE OF TRAVELED PAVEMENT TO CENTER OF POLE.

FILE NAME	USER NAME = reeanson	DESIGNED - RAS	REVISED 1 - 7/17/12 RAS
		DRAWN - BHH	REVISED -
	PLOT SCALE = 100.0000 ' / IN.	CHECKED - MKR	REVISED -
	PLOT DATE = 7/15/2012	DATE - 6/19/2012	REVISED -

STATE OF ILLINOIS
DEPARTMENT OF TRANSPORTATION

PROPOSED IDOT LIGHTING PLAN
I-94 FROM ROSECRANS RD TO STATE LINE

SCALE: 1"=50' | SHEET NO. 6 OF 53 SHEETS | STA. 4065+00 TO STA. 4080+00

F.A. RTE.	SECTION	COUNTY	TOTAL SHEETS	SHEET NO.
94	49-1-R-1	LAKE	677	366
		CONTRACT NO. 60L77		
	ILLINOIS FED. AID PROJECT			