NOTES
1. SETBACKS ARE MEASURED FROM EDGE OF TRAVELED PAVEMENT TO CENTER OF POLE.

2. SEE TRAFFIC SIGNAL PLANS FOR PRECISE POLE LOCATIONS.

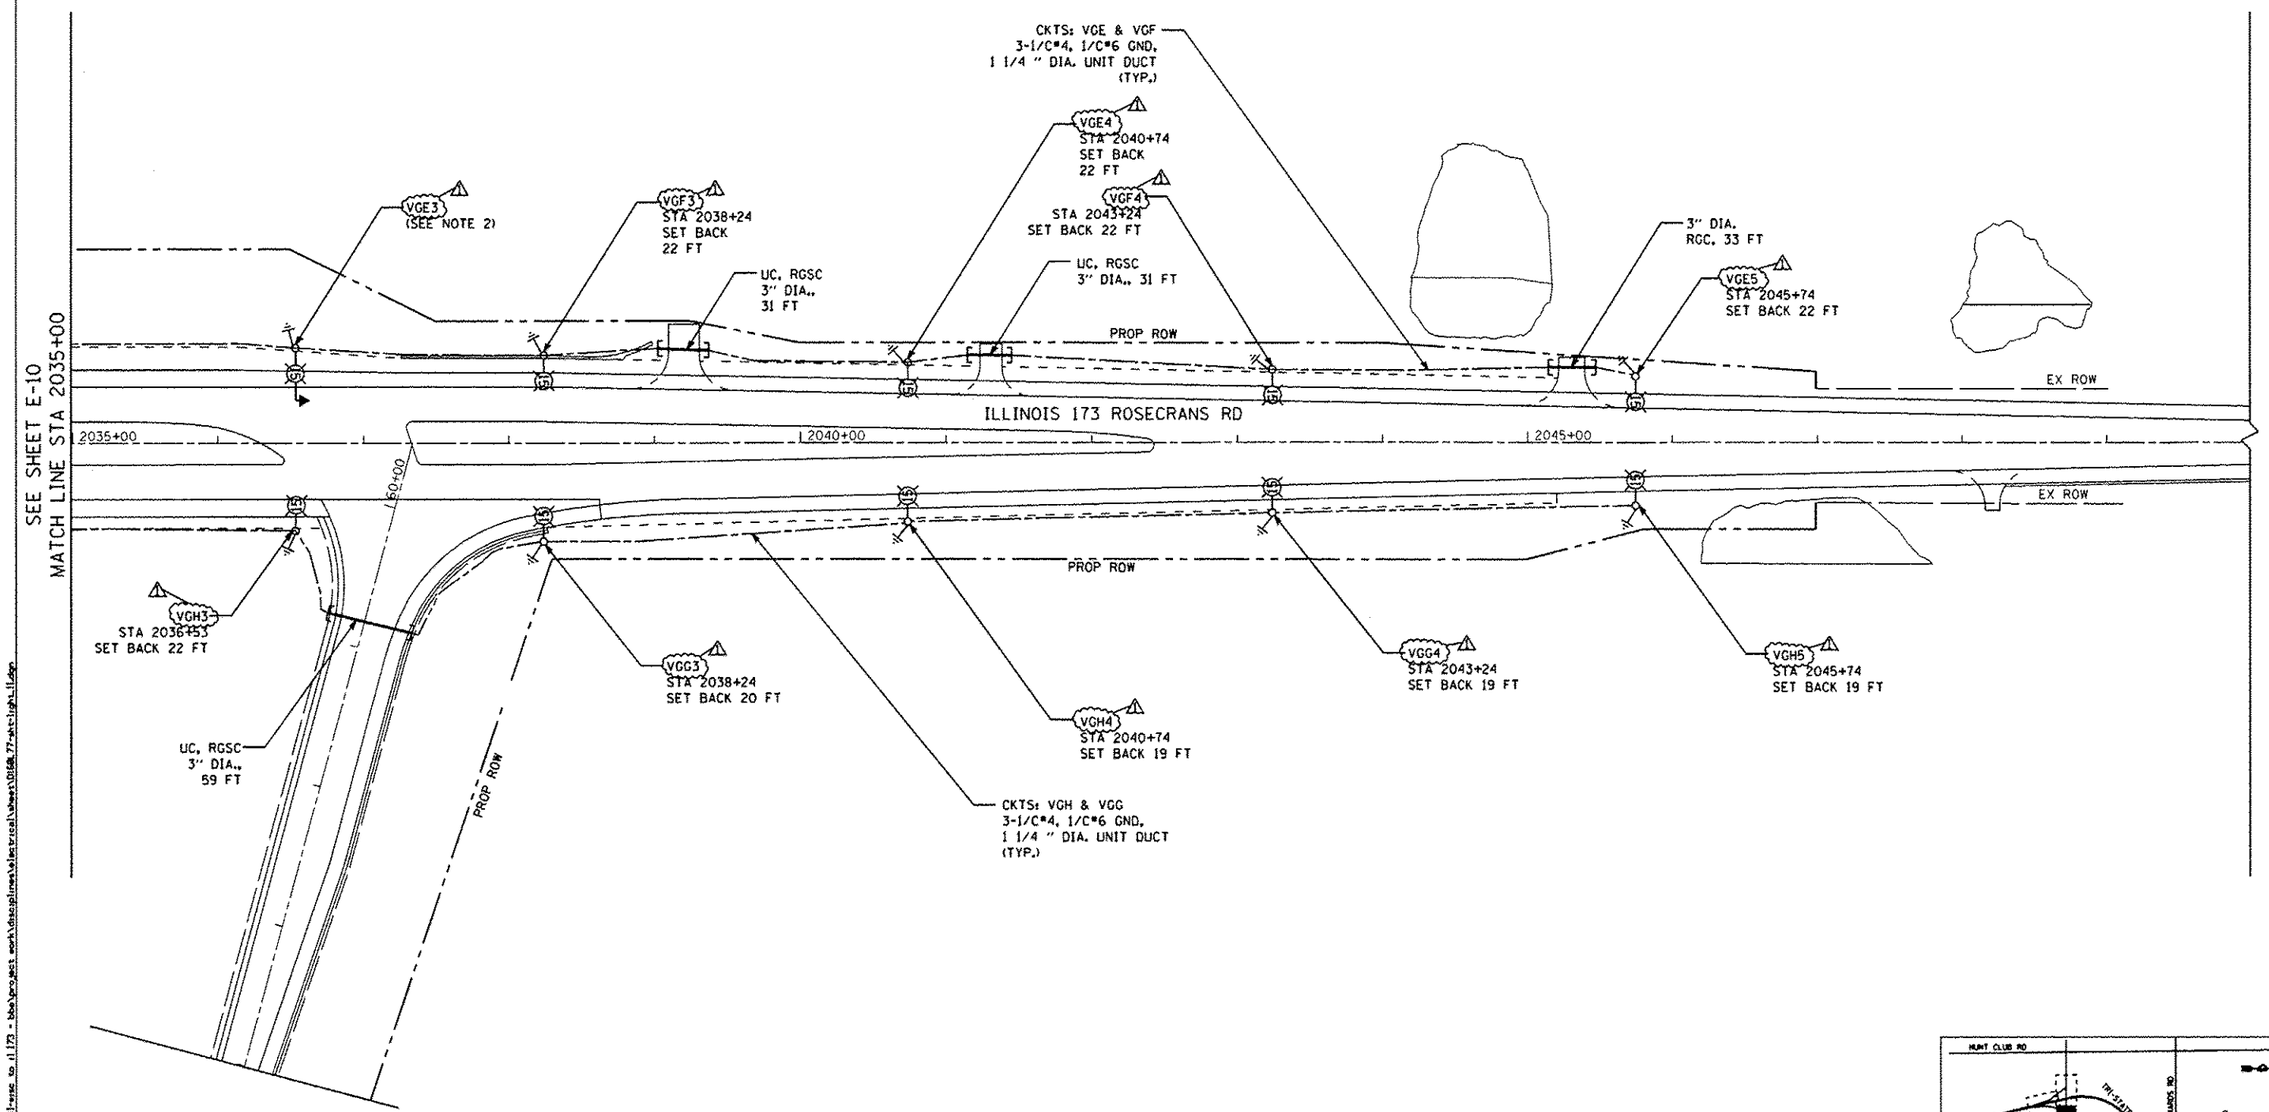

E-11

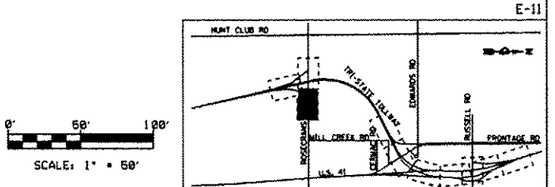

0' 50' 100'
SCALE: 1" = 50'

EJM ENGINEERING, INC.
411 South Wells Street Suite 1000
Chicago, Illinois 60607

FILE NAME	USER NAME = rsearson	DESIGNED - RAS	REVISED 1 - 7/17/12 RAS	STATE OF ILLINOIS DEPARTMENT OF TRANSPORTATION	PROPOSED IDOT LIGHTING PLAN ILLINOIS 173 ROSECRANS RD
		DRAWN - BHH	REVISED -		
	PLOT SCALE = 100.0000 ' / IN.	CHECKED - MKR	REVISED -		
	PLOT DATE = 7/16/2012	DATE - 6/19/2012	REVISED -		SCALE: 1"=50' | SHEET NO. 11 OF 53 SHEETS | STA. 2035+00 TO STA. 2050+00

F.A. RTE.	SECTION	COUNTY	TOTAL SHEETS	SHEET NO.
94	49-1-R-1	LAKE	677	371
		CONTRACT NO. 60L77		
		ILLINOIS FED. AID PROJECT		