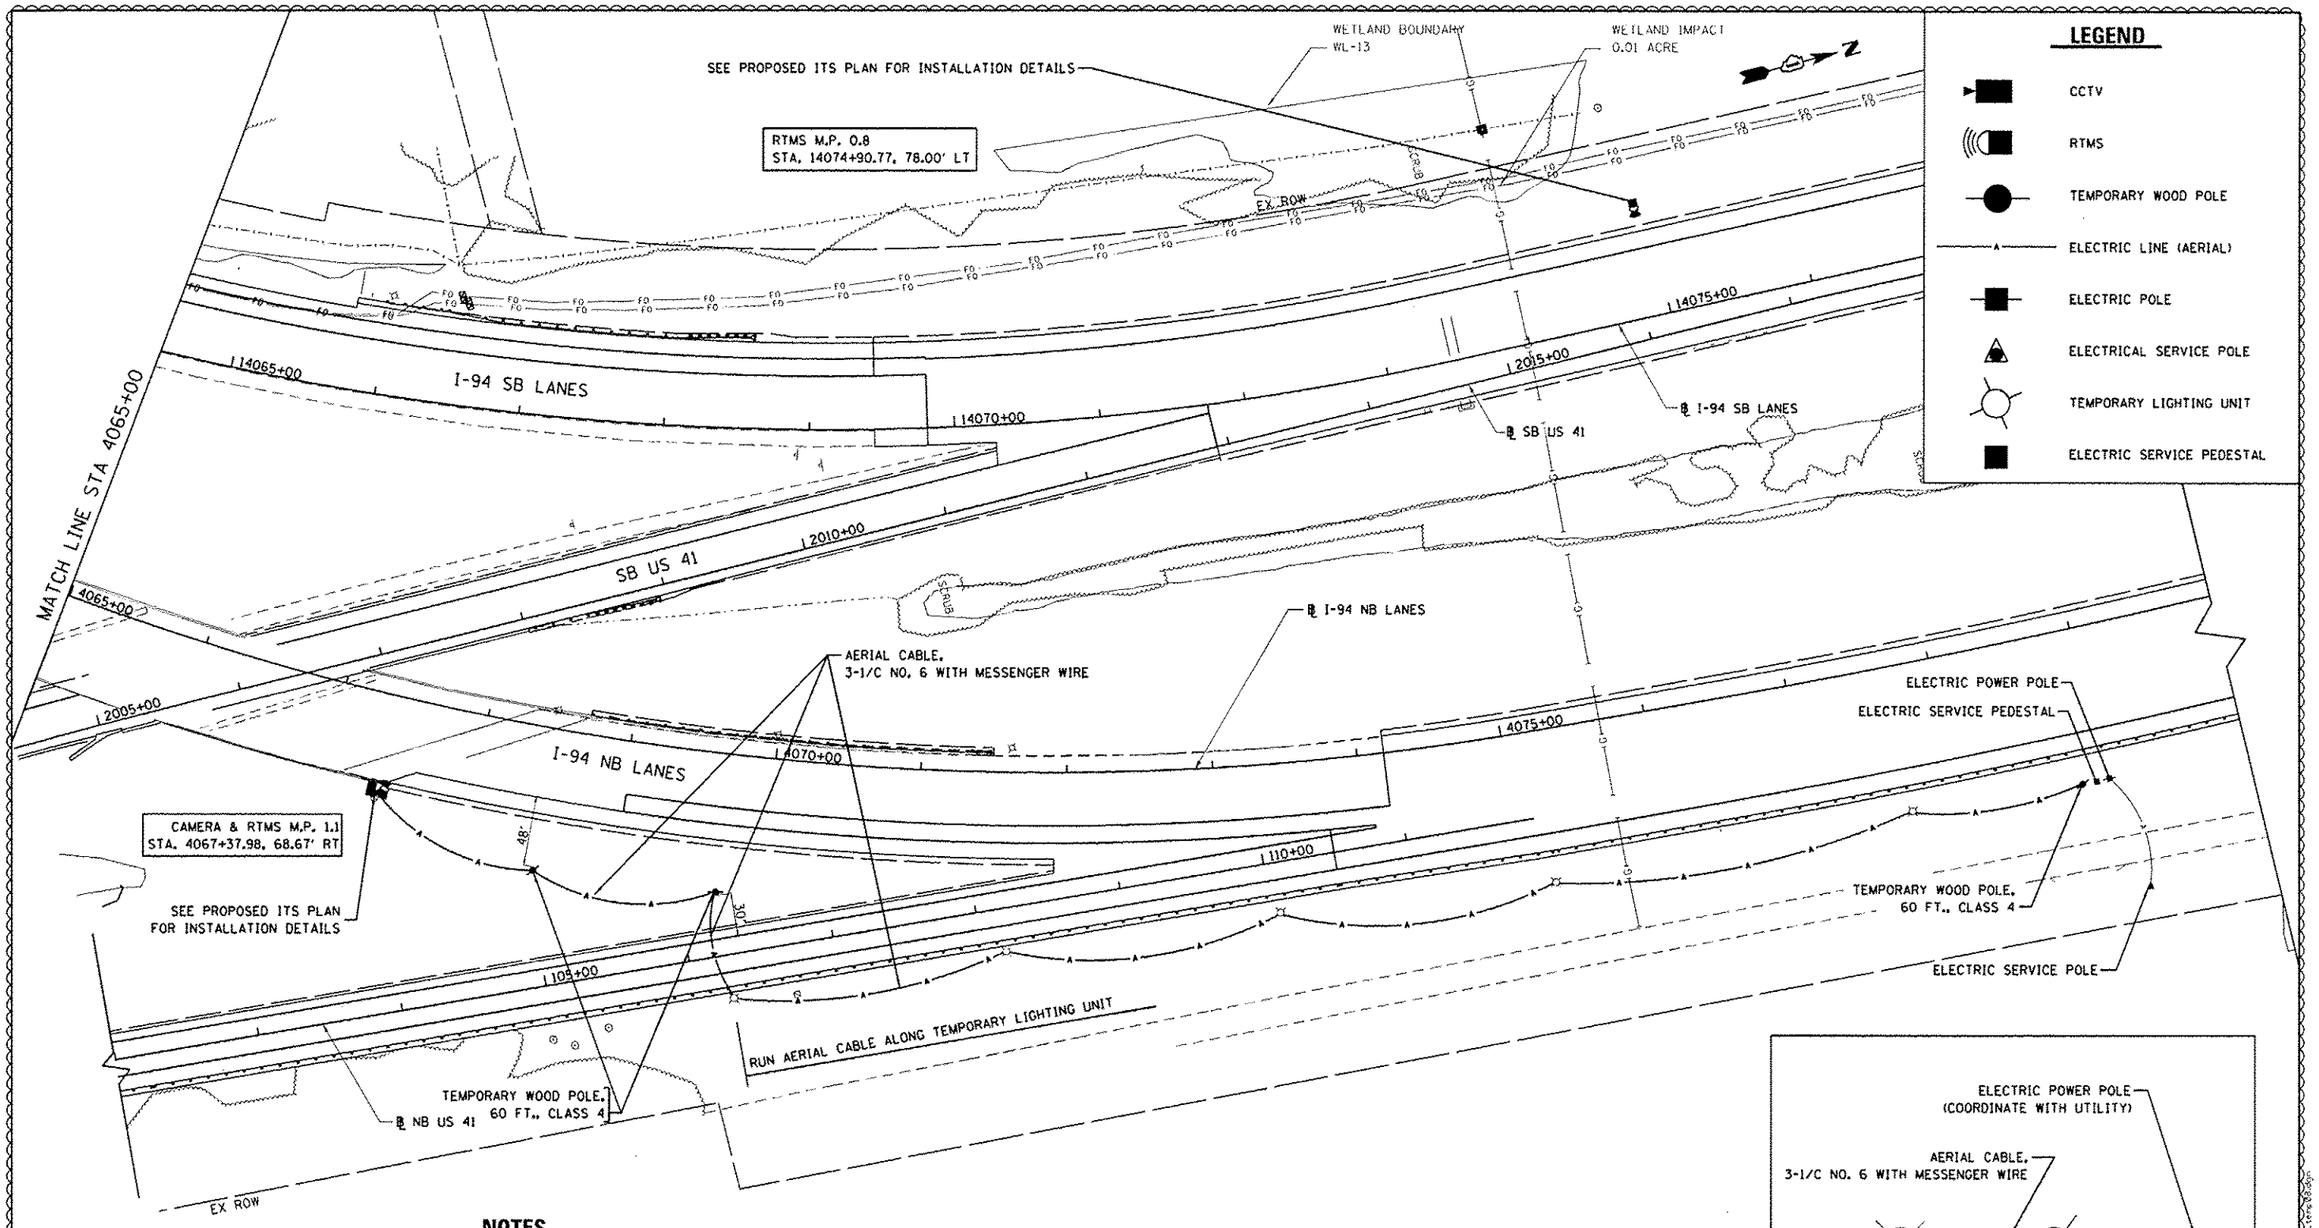

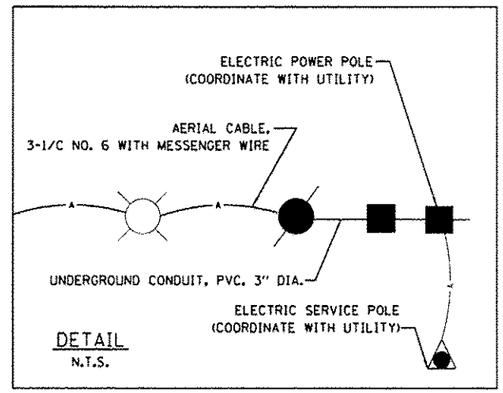

DETAIL
N.T.S.

NOTES

1. SEE LIGHTING PLANS FOR AERIAL CABLE TO UNDERGROUND DUCT TRANSITION DETAIL.

BOWMAN, BARRETT & ASSOCIATES INC.
CONSULTING ENGINEERS
Chicago, Illinois
312.228.0100
www.bbandainc.com

FILE NAME = 4FILES4	USER NAME = default	DESIGNED - JMG	REVISED 1 - 7/17/2012 JMG
		DRAWN - JMG	REVISED -
	PLOT SCALE = 40.0000 '/in.	CHECKED - RGR	REVISED -
	PLOT DATE = 7/17/2012	DATE - 6/19/2012	REVISED -

STATE OF ILLINOIS
DEPARTMENT OF TRANSPORTATION

1 **TEMPORARY ITS PLAN NB I-94 AND SB I-94**

SCALE: 1"=50' | SHEET NO. 4 OF 4 SHEETS | STA. 4065+00 TO STA. 4080+00

F.A. RTE.	SECTION	COUNTY	TOTAL SHEETS	SHEET NO.
94	49-1-R-1	LAKE	677	418

CONTRACT NO. 60L77
ILLINOIS FED. AID PROJECT

S:\12\12E.CADD\60L77_IL 173\SHEET FILES\TEMPORARY ITS PLAN NB I-94 AND SB I-94.dgn