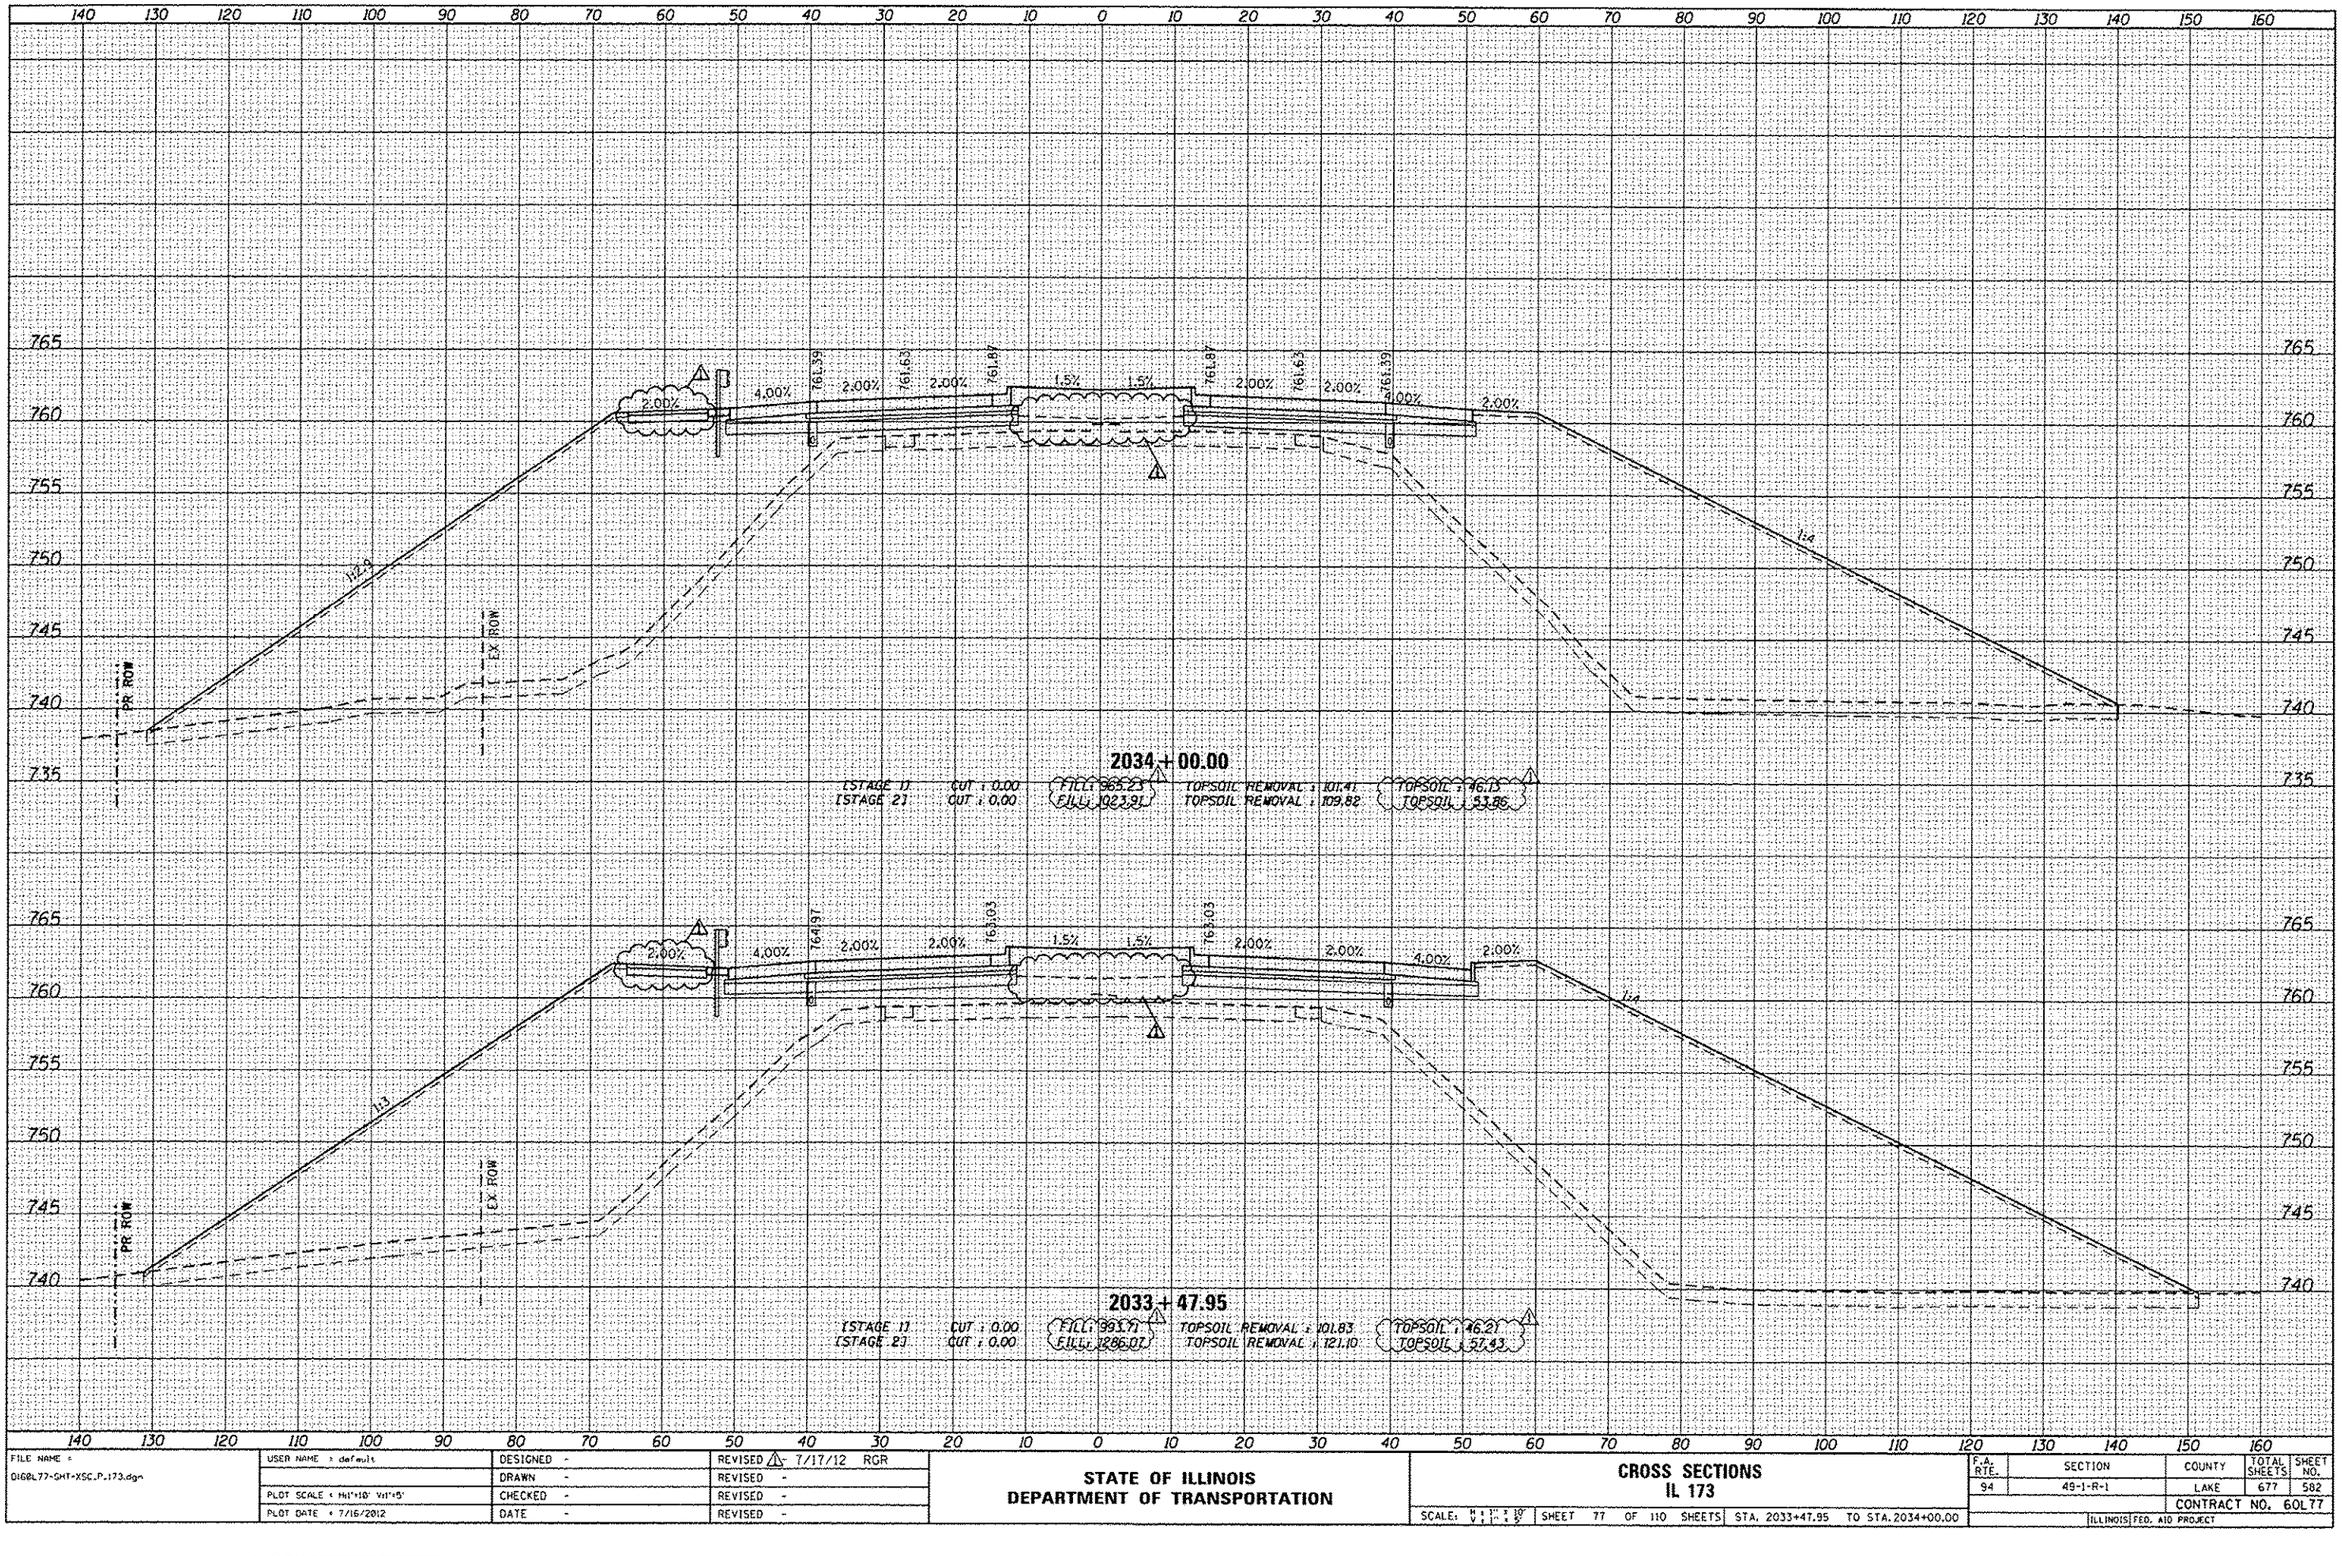

FINAL SURVEY	BY	DATE
NOTE BOOK	SURVEYED	
NO.	PLOTTED	
	TEMPLATE	
	AREAS	
	AREAS CHECKED	

ORIGINAL SURVEY	BY	DATE
NOTE BOOK	SURVEYED	
NO.	PLOTTED	
	TEMPLATE	
	AREAS	
	AREAS CHECKED	

FILE NAME = 01GBL77-SHT-XSC_P_173.dgn	USER NAME = default	DESIGNED -	REVISED 7/17/12 RGR
		DRAWN -	REVISED -
	PLOT SCALE = Hs1"=10' Vs1"=5'	CHECKED -	REVISED -
	PLOT DATE = 7/16/2012	DATE -	REVISED -

STATE OF ILLINOIS
DEPARTMENT OF TRANSPORTATION

CROSS SECTIONS
IL 173

SCALE: H 1" = 10' V 1" = 5' | SHEET 77 OF 110 SHEETS | STA. 2033+47.95 TO STA. 2034+00.00

F.A. RTE.	SECTION	COUNTY	TOTAL SHEETS	SHEET NO.
94	49-1-R-1	LAKE	677	582
		CONTRACT NO. 60L77		
	ILLINOIS FED. AID PROJECT			