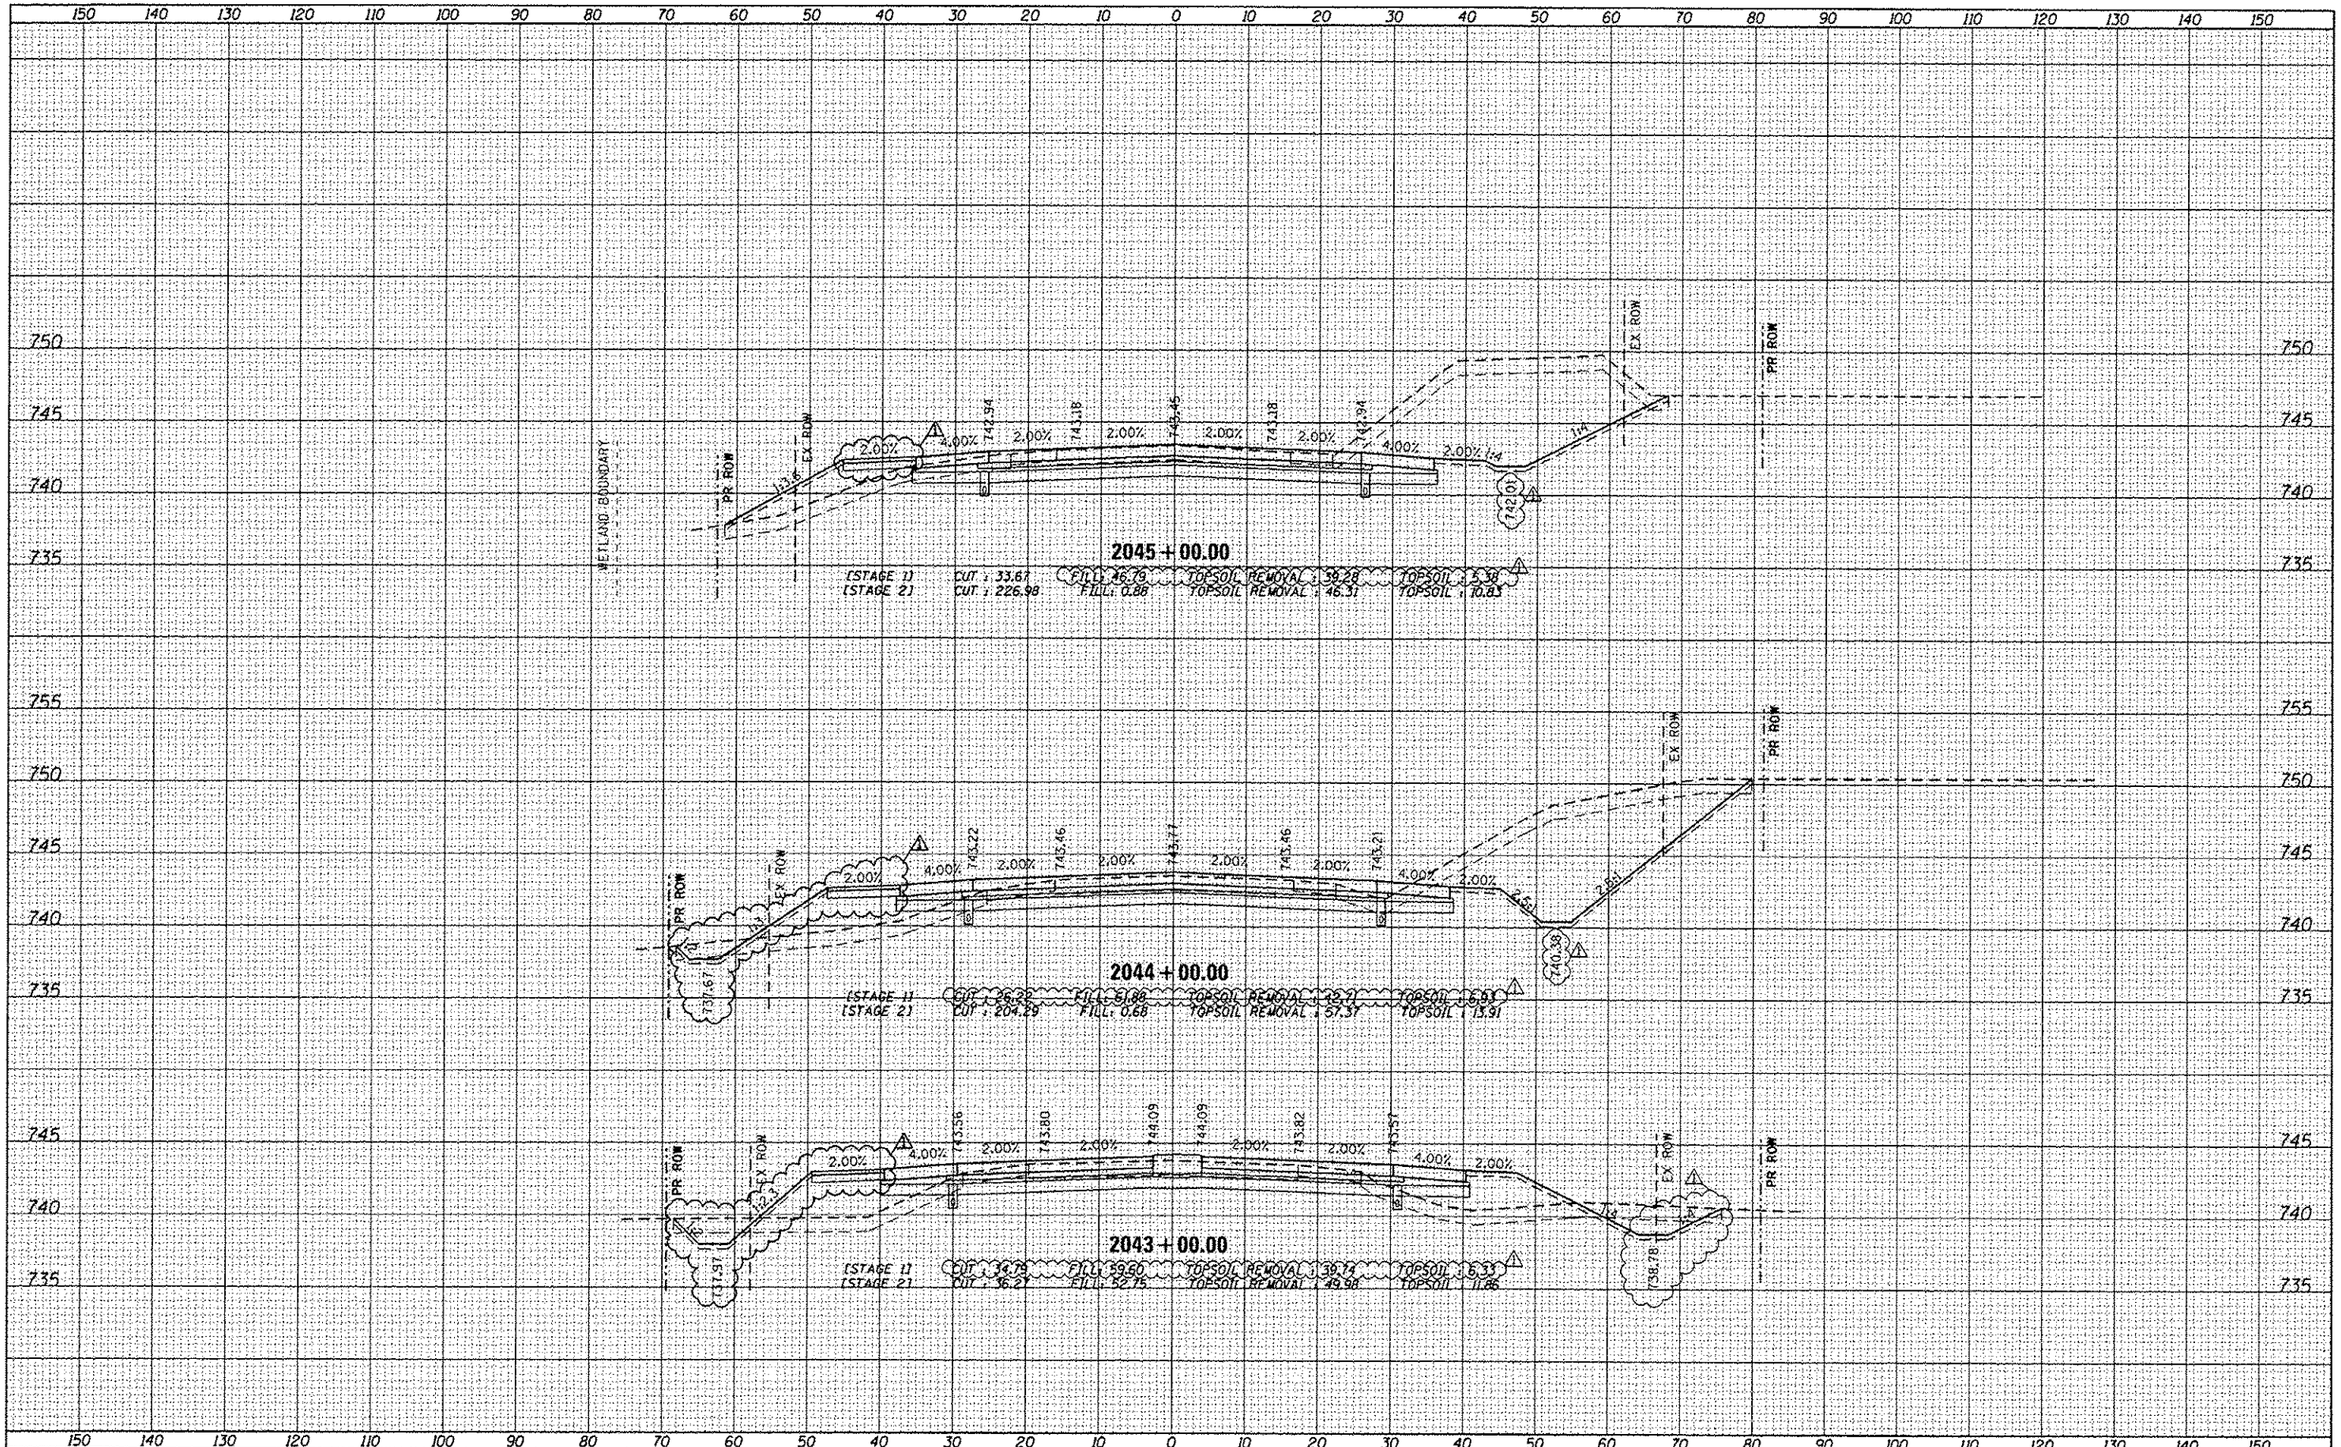

FILE NAME = D:\60L77-SHT-XSC_P_173.dgn	USER NAME = default	DESIGNED -	REVISED 7/17/12 RGR	**STATE OF ILLINOIS DEPARTMENT OF TRANSPORTATION**	**CROSS SECTIONS IL 173**	F.A. RTE. 94	SECTION 49-1-R-1
		DRAWN -	REVISED -				COUNTY LAKE
	PLOT SCALE = Hst*10' Vst*5'	CHECKED -	REVISED -		SCALE: H: 1" = 10' V: 1" = 5' SHEET 81 OF 110 SHEETS STA. 2043+00.00 TO STA. 2045+00.00		TOTAL SHEETS 677 SHEET NO. 586
	PLOT DATE = 7/16/2012	DATE -	REVISED -				CONTRACT NO. 60L77
							ILLINOIS FED. AID PROJECT

FINAL SURVEY / ORIGINAL SURVEY — NOTE BOOK — NO. — SURVEYED — PLOTTED — TEMPLATE — AREAS — AREAS CHECKED — BY — DATE