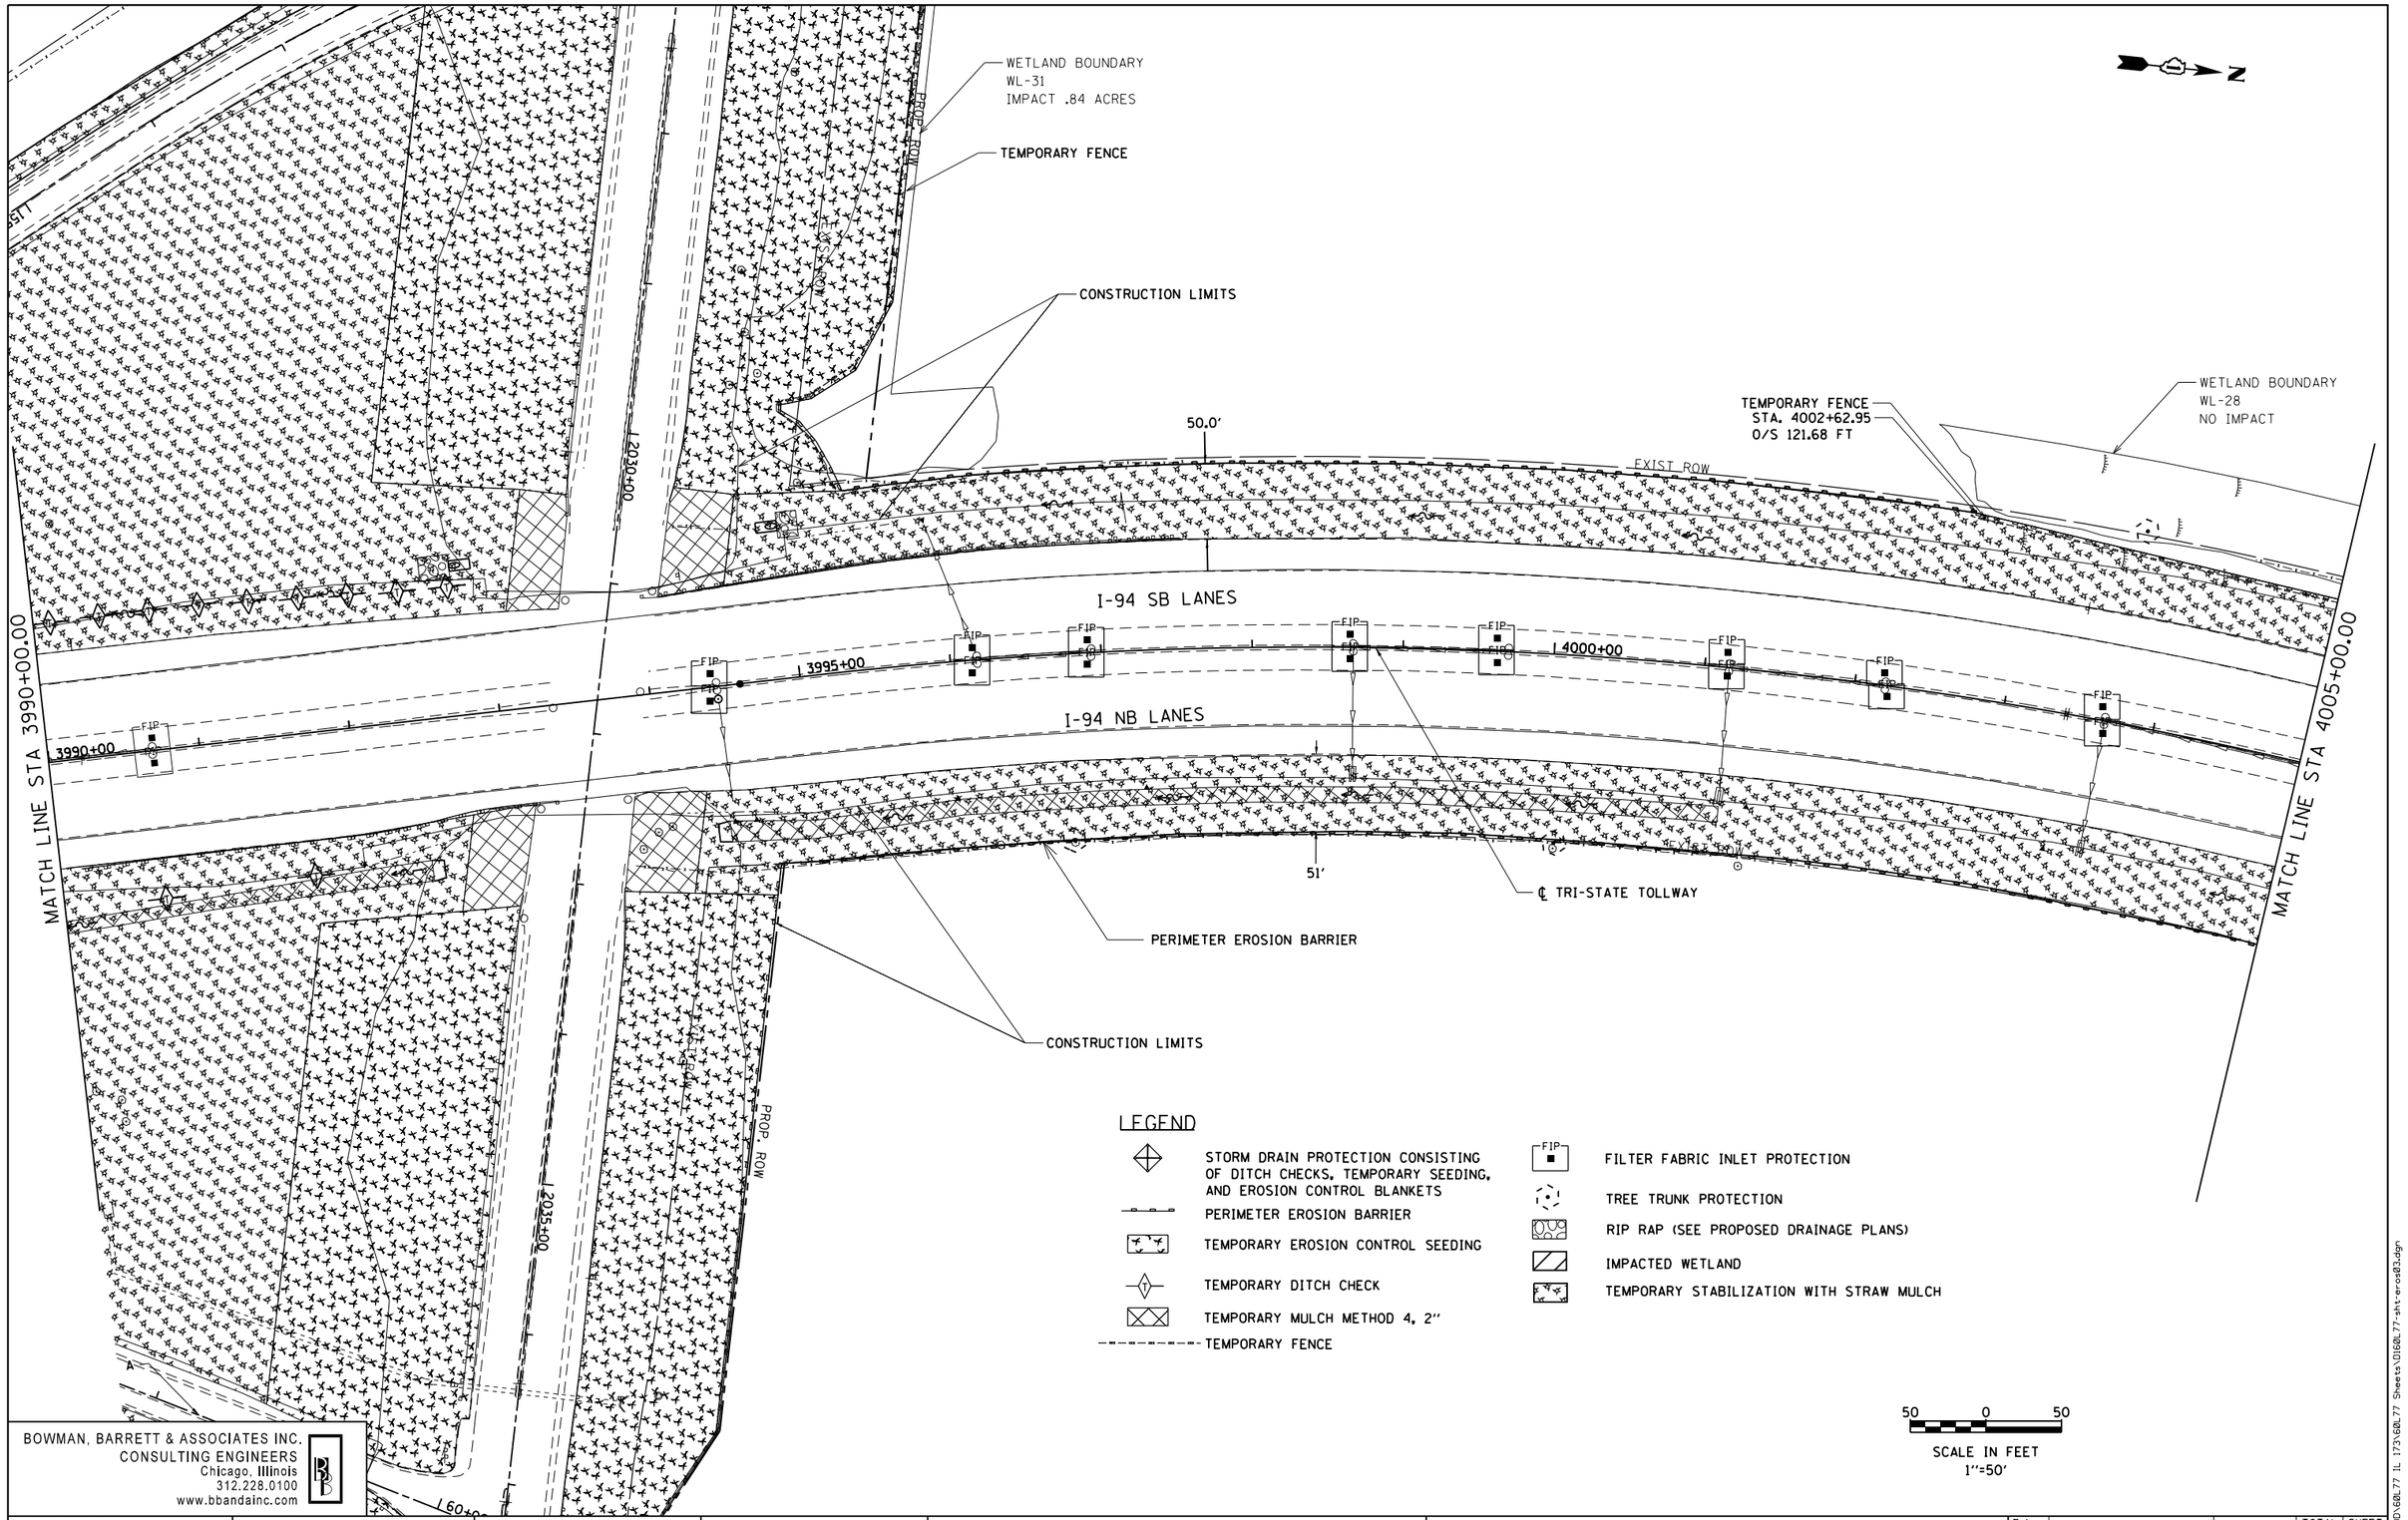

LEGEND

- STORM DRAIN PROTECTION CONSISTING OF DITCH CHECKS, TEMPORARY SEEDING, AND EROSION CONTROL BLANKETS
- PERIMETER EROSION BARRIER
- TEMPORARY EROSION CONTROL SEEDING
- TEMPORARY DITCH CHECK
- TEMPORARY MULCH METHOD 4, 2"
- TEMPORARY FENCE
- FIP — FILTER FABRIC INLET PROTECTION
- TREE TRUNK PROTECTION
- RIP RAP (SEE PROPOSED DRAINAGE PLANS)
- IMPACTED WETLAND
- TEMPORARY STABILIZATION WITH STRAW MULCH

50 0 50

SCALE IN FEET
1"=50'

BOWMAN, BARRETT & ASSOCIATES INC.
CONSULTING ENGINEERS
Chicago, Illinois
312.228.0100
www.bbandainc.com

FILE NAME = $FILES$	USER NAME = default	DESIGNED - PTG	REVISED -
		DRAWN - PTG	REVISED -
	PLOT SCALE = H:1"=10' V:1"=5'	CHECKED - RGR	REVISED -
	PLOT DATE = 6/20/2012	DATE - 6/19/2012	REVISED -

STATE OF ILLINOIS
DEPARTMENT OF TRANSPORTATION

EROSION CONTROL PLAN NB I-94 AND SB I-94

SCALE: 1"=50' | SHEET NO. 3 OF 15 SHEETS | STA. 3990+00 TO STA. 4005+00

F.A. RTE.	SECTION	COUNTY	TOTAL SHEETS	SHEET NO.
94	49-1-R-1	LAKE	677	158
		CONTRACT NO. 60L77		
		ILLINOIS FED. AID PROJECT		

S:\1101\05_CADD\60L77 IL 173\60L77 Sheets\D160L77-sht-eros03.dgn