STATE OF ILLINOIS
DEPARTMENT OF TRANSPORTATION

| ROUTE NO. | SECTION | COUNTY | TOTAL SHEETS | SHEET NO. |
|---|---|---|---|---|
| 332 | * | COOK | 144 | 77 |

SHEET NO. 3
SHEETS 6

* 03031 & 0303.1 BR-1

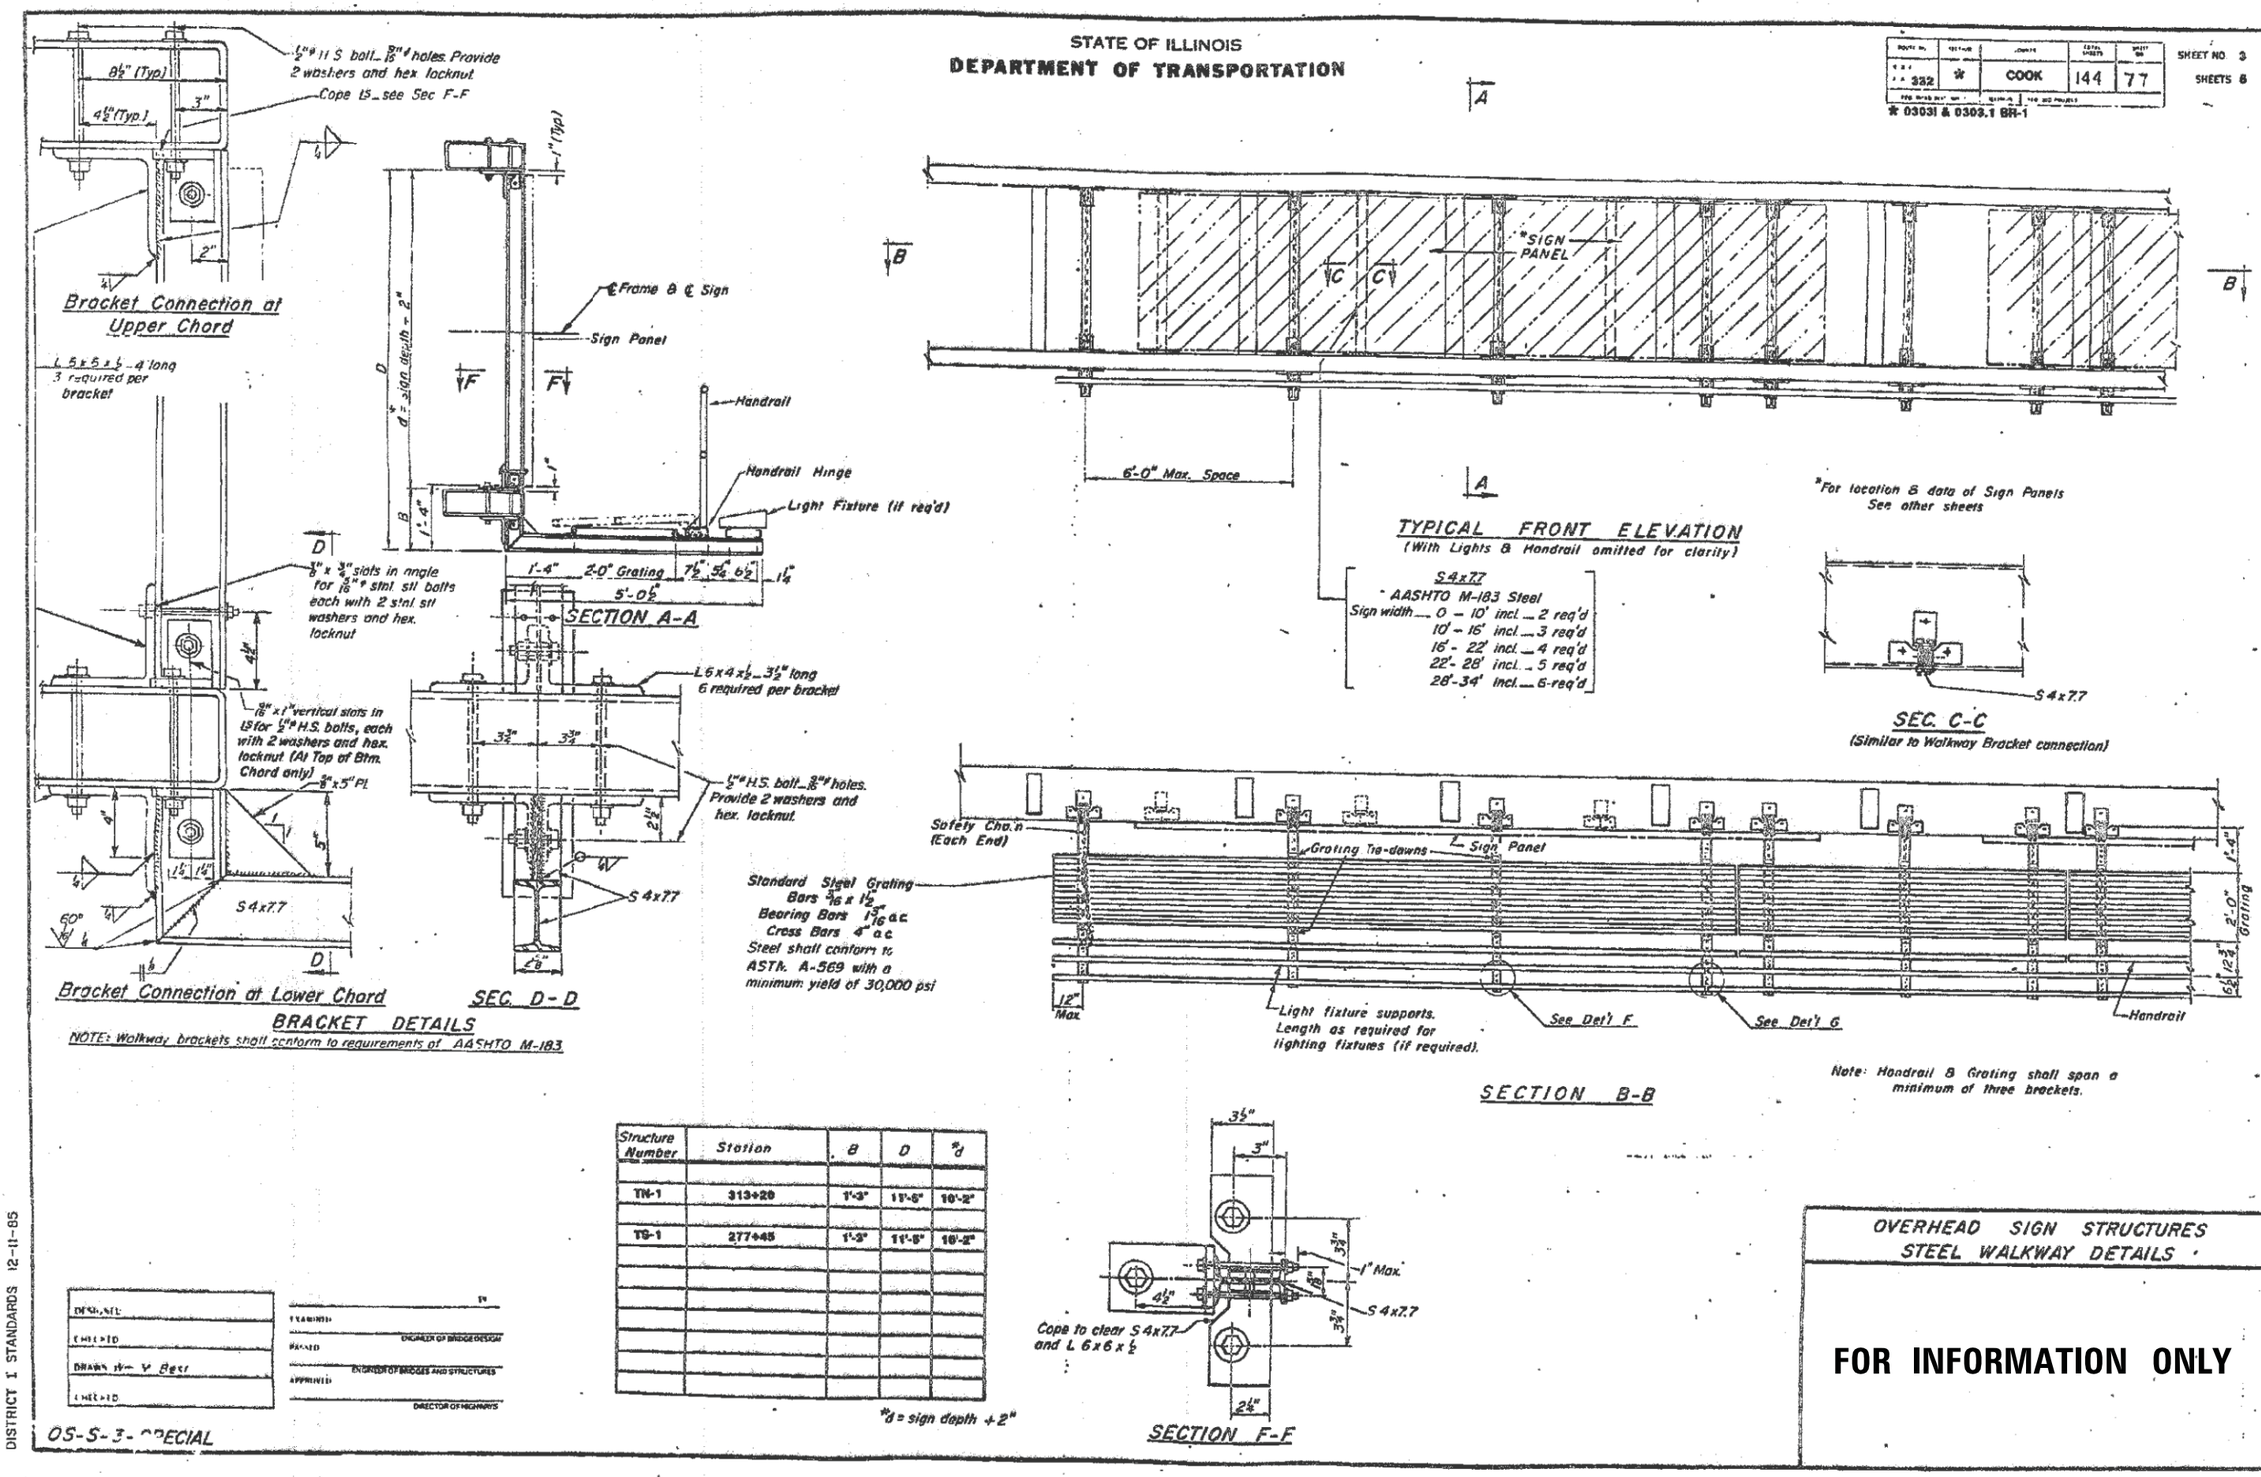


| Structure Number | Station | B | D | *d |
|---|---|---|---|---|
| TN-1 | 313+20 | 1'-3" | 11'-5" | 10'-2" |
| TS-1 | 277+45 | 1'-3" | 11'-5" | 10'-2" |

*d = sign depth + 2"

OVERHEAD SIGN STRUCTURES
STEEL WALKWAY DETAILS

**FOR INFORMATION ONLY**

DISTRICT 1 STANDARDS 12-11-85

OS-S-3-SPECIAL

| | | | |
|---|---|---|---|
| DESIGNED | | EXAMINED | ENGINEER OF BRIDGE DESIGN |
| CHECKED | | PASSED | ENGINEER OF BRIDGES AND STRUCTURES |
| DRAWN W. Y. Best | | APPROVED | DIRECTOR OF HIGHWAYS |
| CHECKED | | | |

COMPANY NAME: $COMPANY_NAME$
PROJECT CONTACT:
CLIENT:
DATE PLOTTED: 5/17/2012 1:48:02 PM
FILE NAME: 86100196.11-det-05.dgn
PLOT DRIVER: pdf.plt
PEN TABLE: Struct 22x34.tbl

HRGreen.com
Illinois Professional Design Firm # 184-001322

| | | | |
|---|---|---|---|
| USER NAME = mhardin | DESIGNED - J. GUERRIERO | REVISED - | |
| | DRAWN - J. GUERRIERO | REVISED - | |
| PLOT SCALE = N/A | CHECKED - R. DAVIES | REVISED - | |
| PLOT DATE = 5/17/2012 | DATE - 5/17/12 | REVISED - | |

STATE OF ILLINOIS
DEPARTMENT OF TRANSPORTATION

EXISING PLANS
ILLINOIS ROUTE 394

SCALE: N/A | SHEET NO. 3 OF 6 SHEETS | STA. | TO STA.

| F.A. RTE. | SECTION | COUNTY | TOTAL SHEETS | SHEET NO. |
|---|---|---|---|---|
| 332 | 2011-073-T | COOK | 44 | 29 |
| | | CONTRACT NO. 60P93 | | |

FED. ROAD DIST. NO. | ILLINOIS | FED. AID PROJECT

C-91-631-11
86100196.11
86100196.11-det-05.dgn