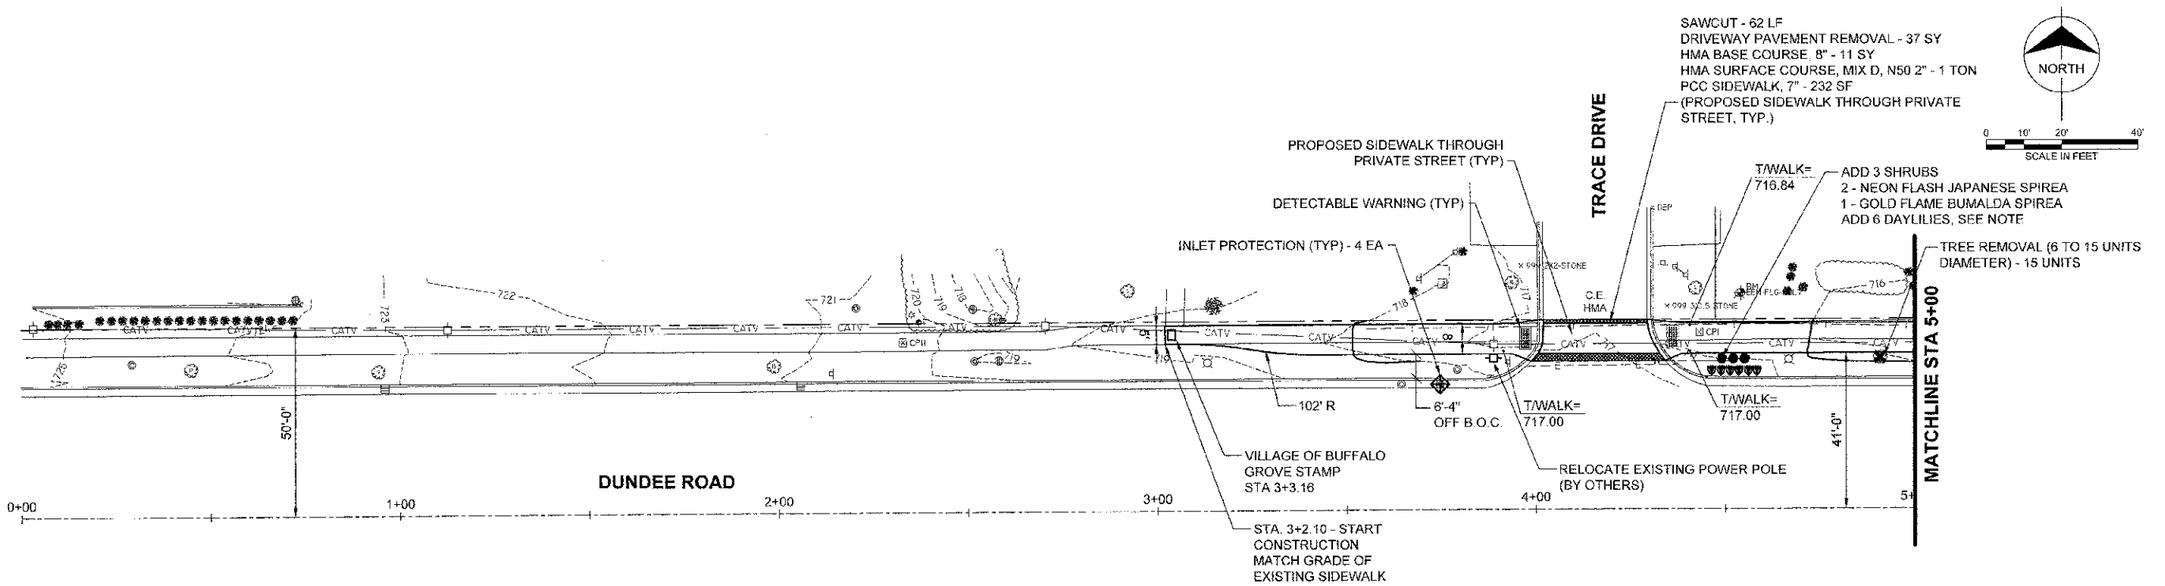

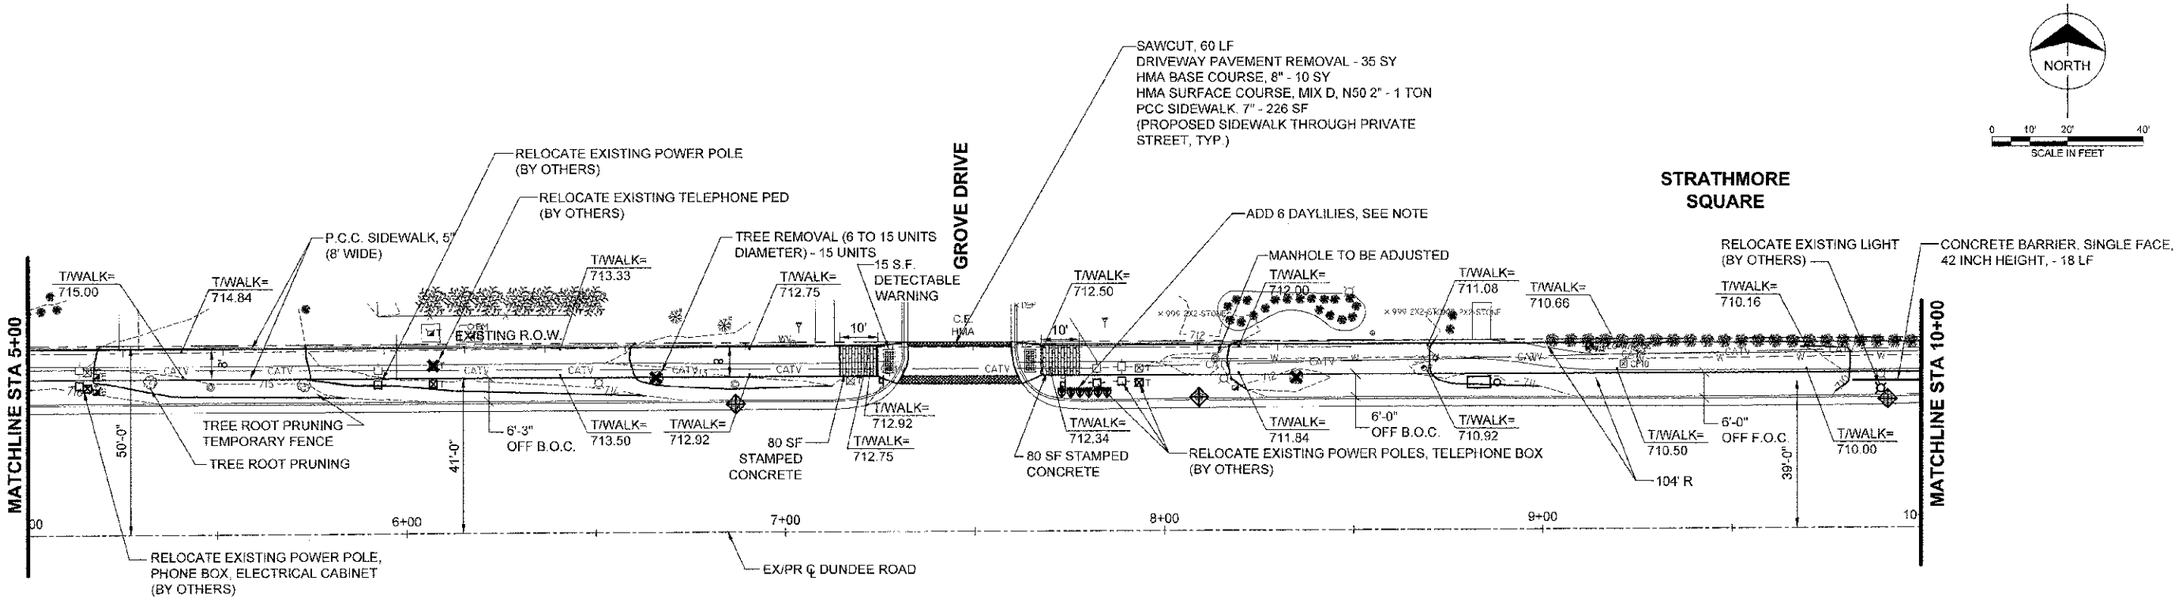

NOTES:
1. UTILIZE EQUAL QUANTITIES OF THE FOLLOWING FOR DAY LILIES:
   HEMEROCALLIS HAPPY RETURNS (HAPPY RETURNS DAYLILY), 1-GALLON CONTAINER
   HEMEROCALLIS CHICAGO APACHE (CHICAGO APACHE DAYLILY), 1 GALLON CONTAINER
   HEMEROCALLIS ROSY RETURNS (ROSY RETURNS DAYLILY), 1-GALLON CONTAINER
2. THE GENERAL CONTRACTOR IS REQUIRED TO HIRE AN ENVIRONMENTAL FIRM WITH AT LEAST FIVE (5) DOCUMENTED LEAKING UNDERGROUND STORAGE TANK CLEANUPS OR THAT IS PRE-QUALIFIED IN HAZARDOUS WASTE BY THE DEPARTMENT TO REMEDIATE THE SOIL CONTAMINATION AND MONITOR FOR WORKERS PROTECTION.

QUANTITIES
25 LF TEMPORARY FENCE
60 SF DETECTABLE WARNING
3085 SF SIDEWALK REMOVAL
4937 SF PCC SIDEWALK, 5"
458 SF PCC SIDEWALK, 7"
2 TON HMA SURFACE COURSE, MIX "D", N 50

FILE NAME = D:\Buffalo Grove\54363 - Dundee Road Streetscape and Misc. Front Application\CAD\CIVIL\54363C001	USER NAME = D. CHAVEZ	DESIGNED - TMC	REVISED 7-26-2012	**STATE OF ILLINOIS DEPARTMENT OF TRANSPORTATION**	**PLAN SHEET C001 STA 0+00 TO 10+00**
PLOT SCALE = N/A		DRAWN - TMC	REVISED -		SCALE: 1" 20' | SHEET NO. 1 OF 5 SHEETS | STA. 0+07 TO STA. 10+00
PLOT DATE = 10/08/2010		CHECKED - AJS	REVISED -		
		DATE - 8-16-2010	REVISED -		

F.A.U. RTE.	SECTION	COUNTY	TOTAL SHEETS	SHEET NO.
1273	08-00095-00-SW	COOK	11	5
		CONTRACT NO. 63614		
FED. ROAD DIST. NO. 1 ILLINOIS FED. AID PROJECT				