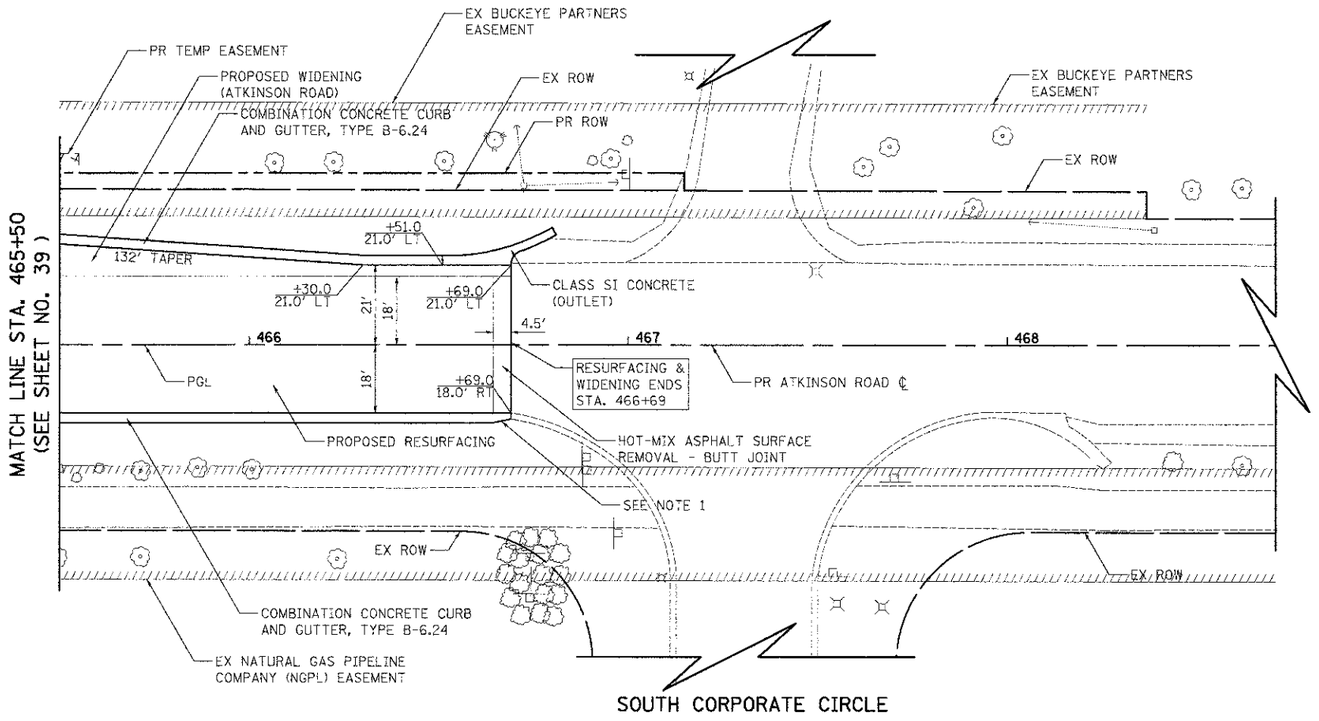

NOTES:

PROPOSED WIDENING (ATKINSON ROAD):
-HOT-MIX ASPHALT SURFACE COURSE, MIX "D", N70, 1½"
-HOT-MIX ASPHALT BASE COURSE, 7½"
-AGGREGATE SUBGRADE 12"
PROPOSED RESURFACING:
-HOT-MIX ASPHALT SURFACE REMOVAL, 1½"
-HOT-MIX ASPHALT SURFACE COURSE, MIX "D", N70, 1½"
-LEVELING BINDER (MACHINE METHOD), N70, VARIABLE DEPTH

1. TRANSITION CURB FROM B-6.24 TO MATCH EXISTING OVER 10'. PAID FOR AS "COMBINATION CONCRETE CURB AND GUTTER, TYPE B-6.24"
2. SEE ALIGNMENT, TIES, AND RIGHT-OF-WAY SHEETS FOR PROPOSED R.O.W. AND EASEMENT LOCATIONS, STATION EQUATIONS, AND CURVE INFORMATION.

ATKINSON ROAD

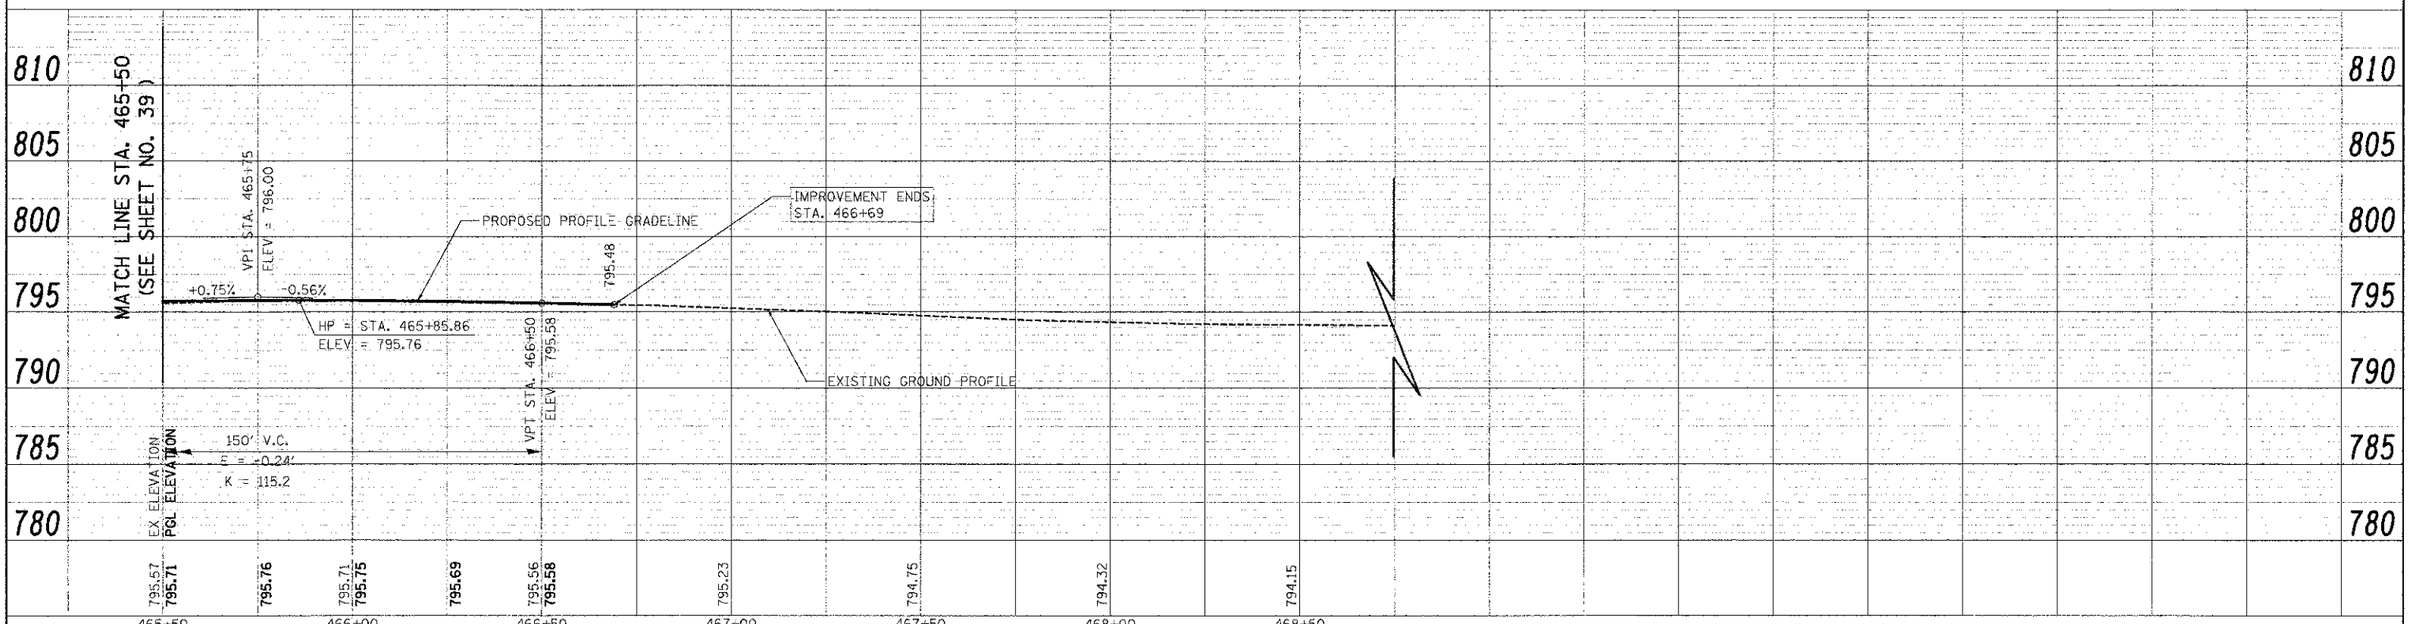

CIVILTECH	USER NAME = wds	DESIGNED - JSM	REVISED -	STATE OF ILLINOIS DEPARTMENT OF TRANSPORTATION	ATKINSON ROAD PLAN AND PROFILE
	FILE NAME = ...\2189-sht-plnpr07.dgn	DRAWN - JSM	REVISED -		SCALE: 1" = 20' | SHEET NO. 7 OF 13 SHEETS | STA. 465+50 TO STA. 466+69
	PLOT SCALE = 20.0000 ' / in.	CHECKED - DNM	REVISED -		
	PLOT DATE = 2/2/2012	DATE - 02/06/12	REVISED -		

F.A.U. RTE.	SECTION	COUNTY	TOTAL SHEETS	SHEET NO.
198	00-00045-00-PV	LAKE	195	40

CONTRACT NO. 63640

FED. ROAD DIST. NO. 1 | ILLINOIS | FED. AID PROJECT