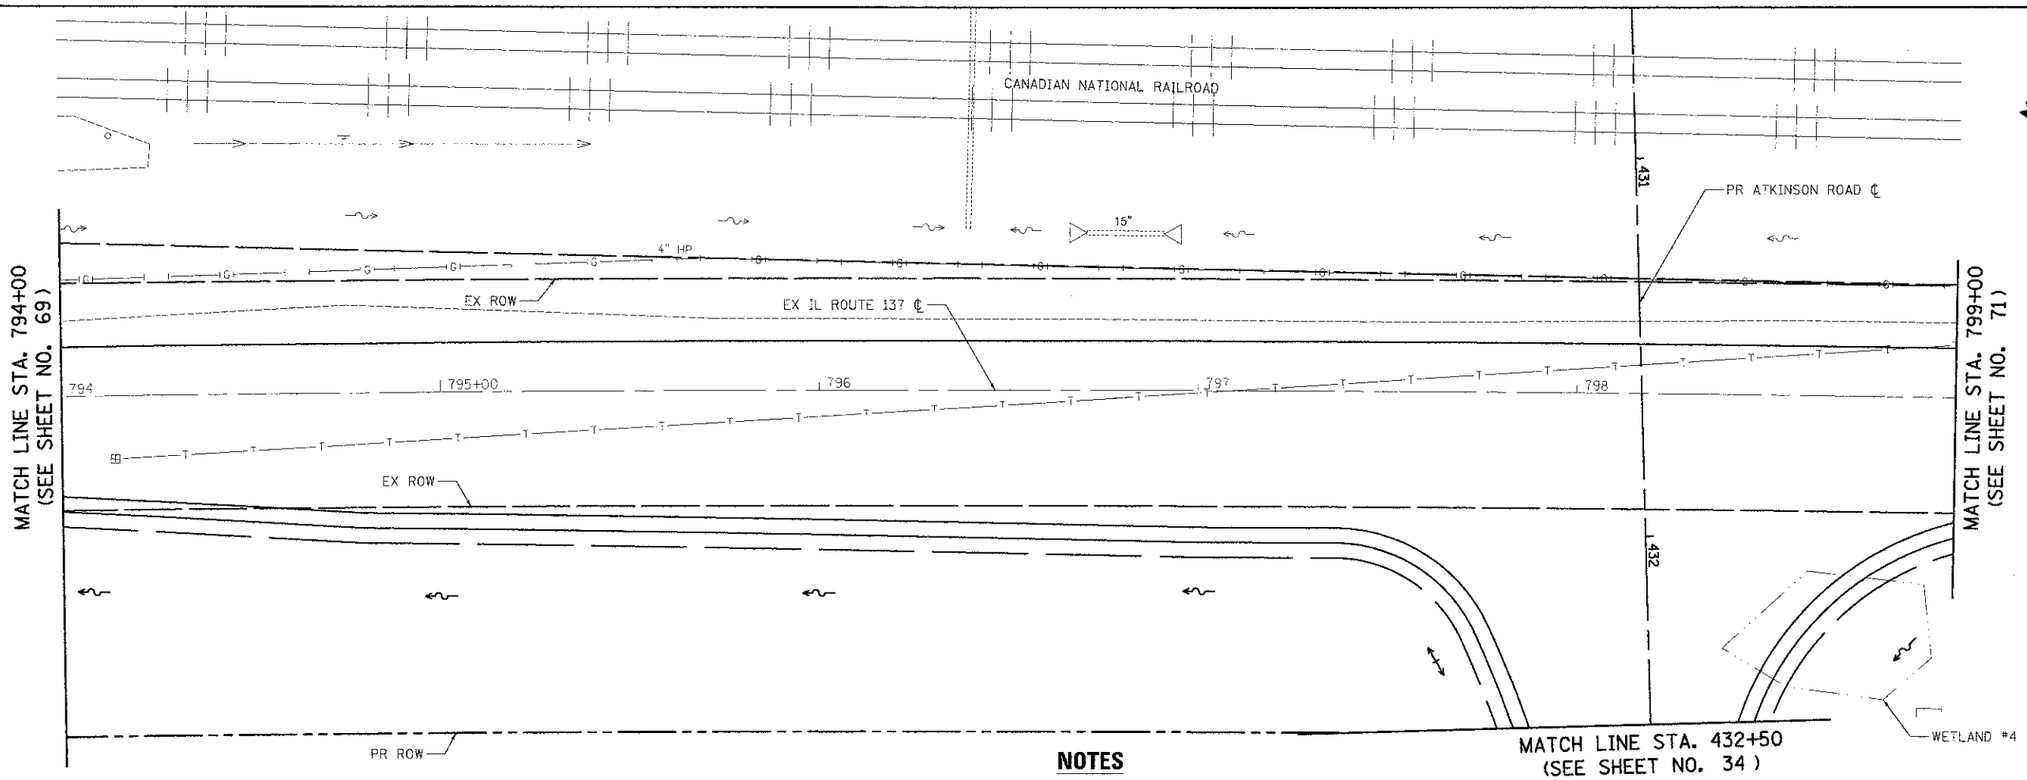

NOTES

1. WORK ON ALL IDENTIFIED DRAIN TILES SHALL BE COORDINATED WITH THE LCSMC FIELD REPRESENTATIVE.

2. ANY DRAIN TILES ENCOUNTERED DURING THE WORK WILL BE REPAIRED, REROUTED, OR CONNECTED TO THE STORM SEWER SYSTEM, AS APPROPRIATE, TO MAINTAIN DRAINAGE. FOR EACH DRAIN TILE ENCOUNTERED, REPORT TO THE LCSMC THE LOCATION, SIZE, MATERIAL, CONDITION, AMOUNT OF FLOW, DIRECTION OF FLOW, AND DEPTH OF COVER.

IL ROUTE 137

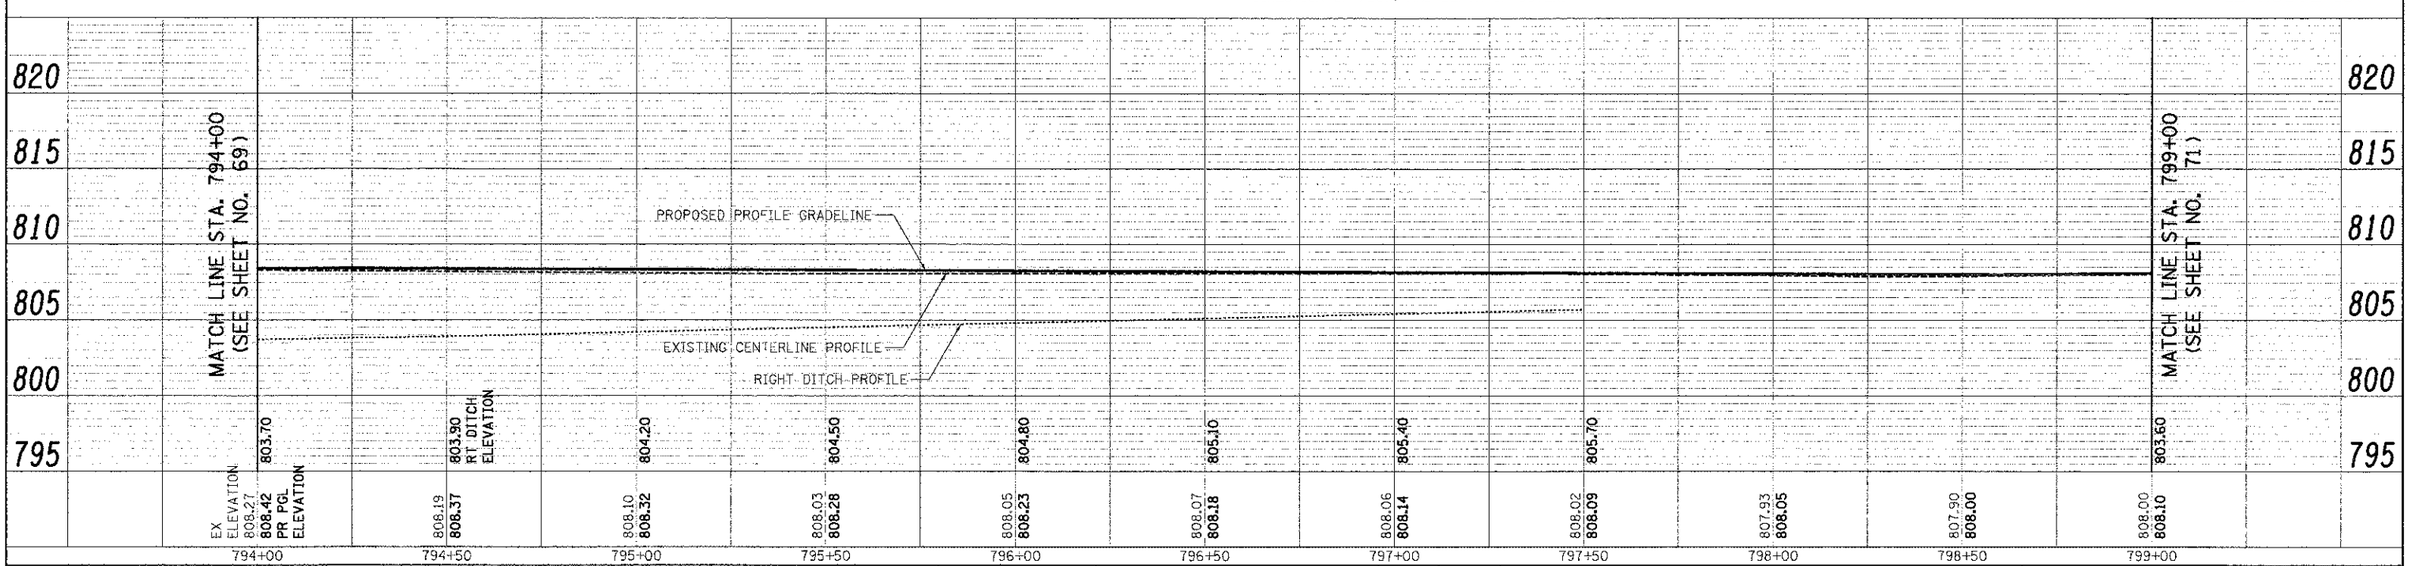

CIVILTECH	USER NAME = eds	DESIGNED MJP	REVISED -
	FILE NAME = ...\2189-sht-drain09.dgn	DRAWN - MJP	REVISED -
	PLOT SCALE = 20.0000 ' / in.	CHECKED - DNM	REVISED -
	PLOT DATE = 2/2/2012	DATE - 02/06/12	REVISED -

STATE OF ILLINOIS
DEPARTMENT OF TRANSPORTATION

IL ROUTE 137
DRAINAGE AND UTILITIES

SCALE: 1" = 20' | SHEET NO. 9 OF 15 SHEETS | STA. 794+00 TO STA. 799+00

F.A.U. RTE.	SECTION	COUNTY	TOTAL SHEETS	SHEET NO.
198	00-00045-00-PV	LAKE	195	70

CONTRACT NO. 63640

FED. ROAD DIST. NO. 1 | ILLINOIS | FED. AID PROJECT