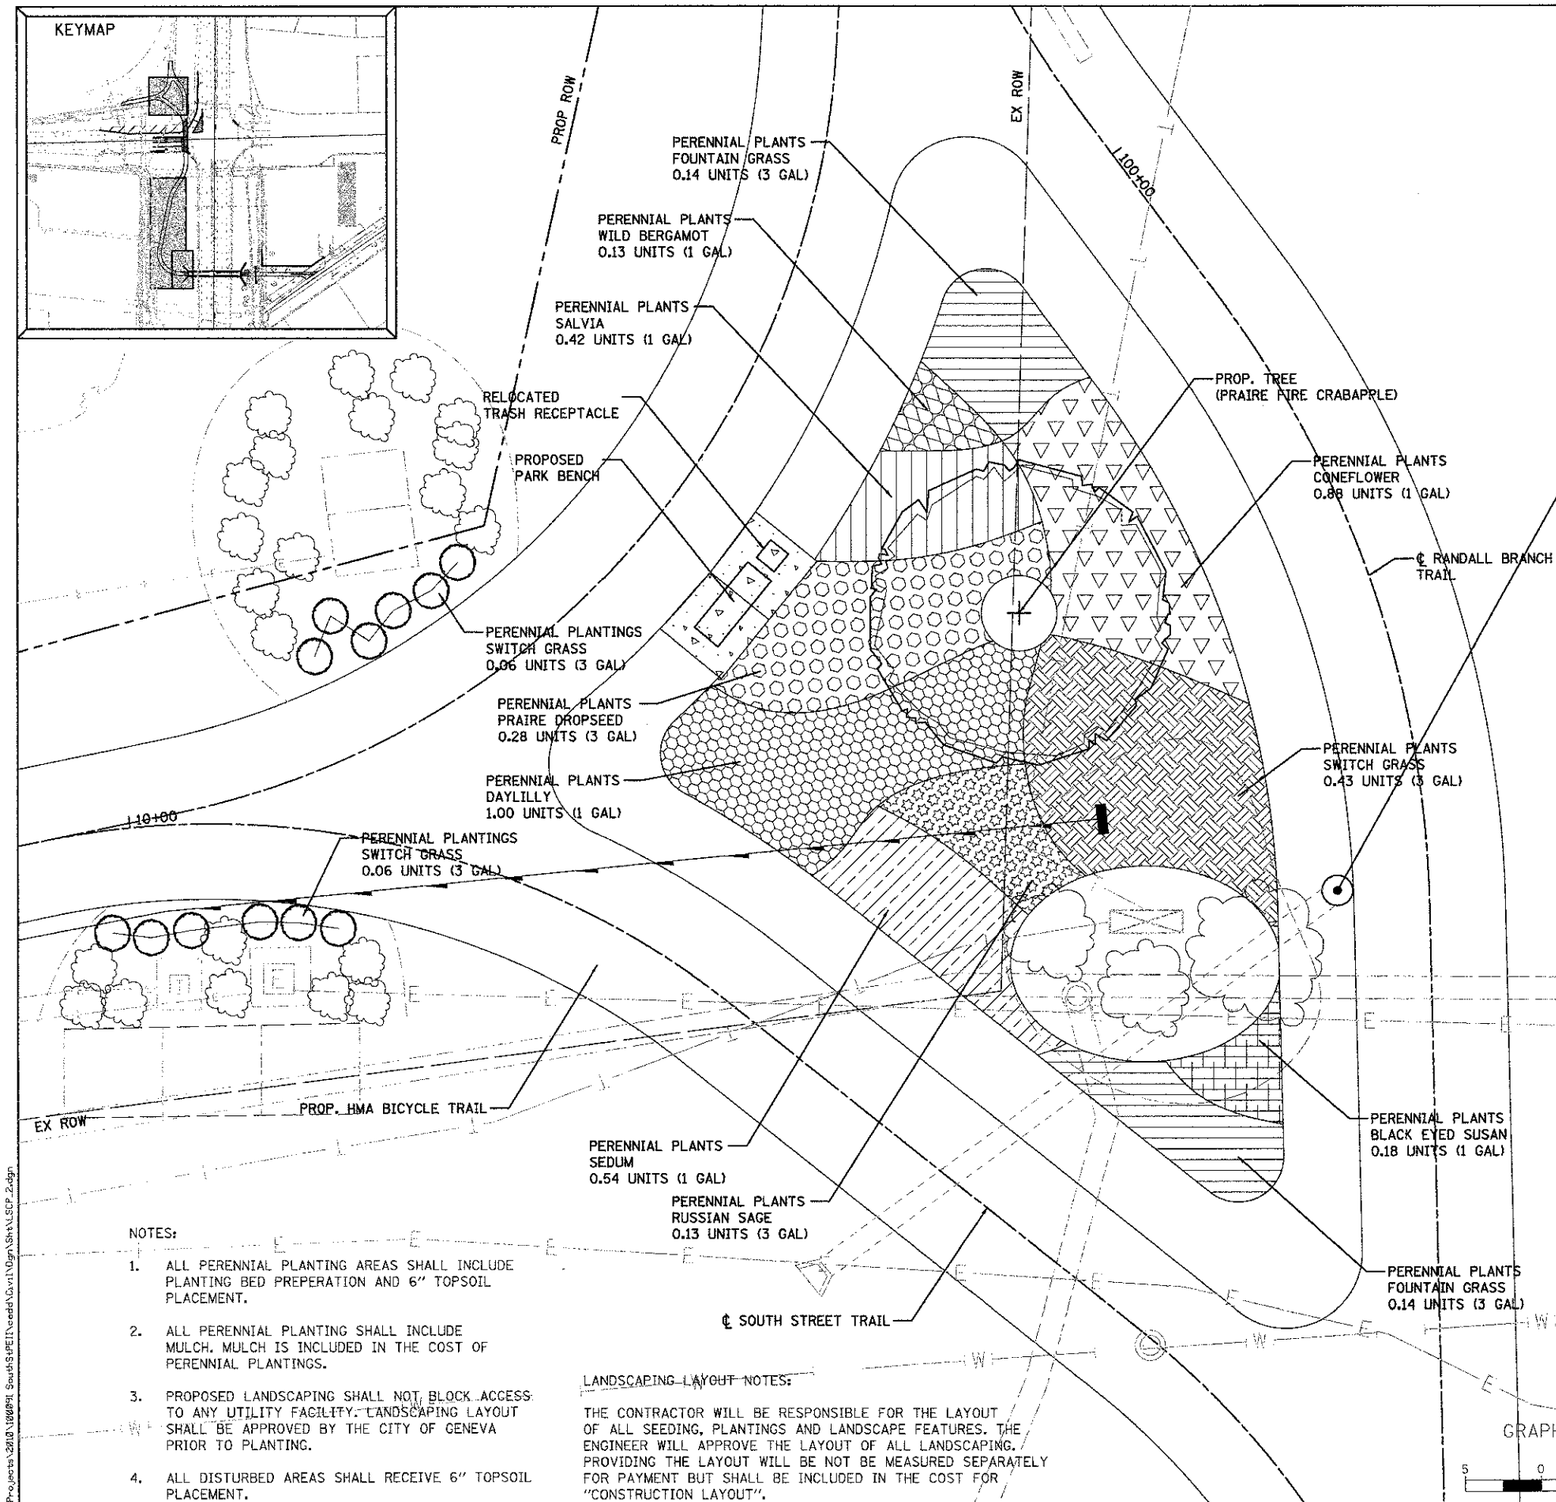

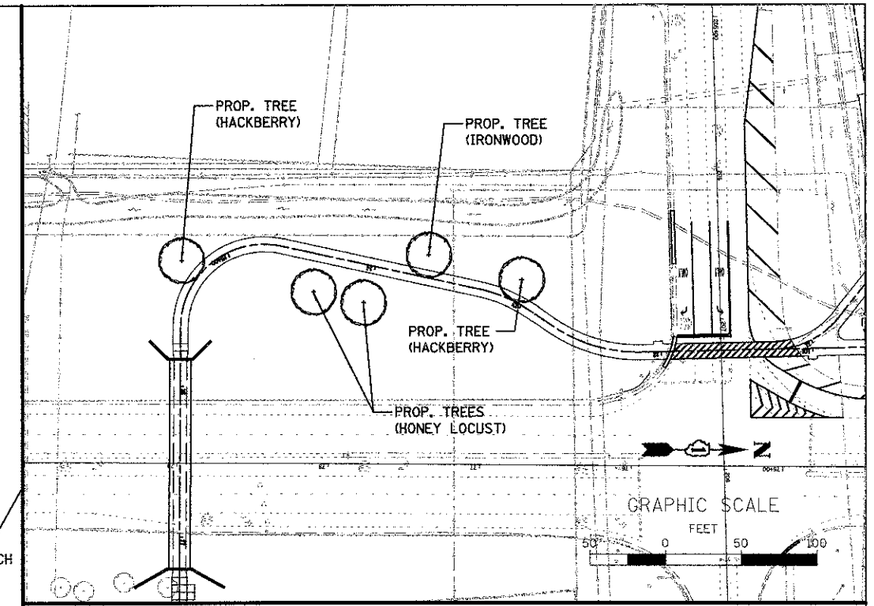

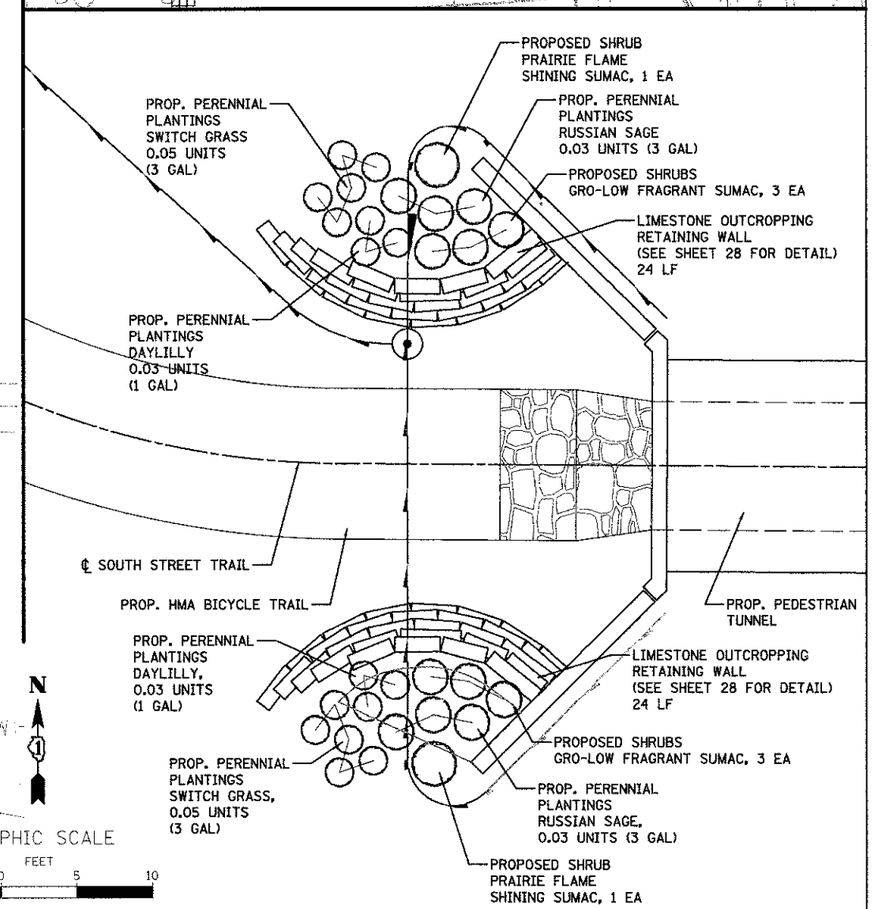

NOTES:

1. ALL PERENNIAL PLANTING AREAS SHALL INCLUDE PLANTING BED PREPERATION AND 6" TOPSOIL PLACEMENT.
2. ALL PERENNIAL PLANTING SHALL INCLUDE MULCH. MULCH IS INCLUDED IN THE COST OF PERENNIAL PLANTINGS.
3. PROPOSED LANDSCAPING SHALL NOT BLOCK ACCESS TO ANY UTILITY FACILITY. LANDSCAPING LAYOUT SHALL BE APPROVED BY THE CITY OF GENEVA PRIOR TO PLANTING.
4. ALL DISTURBED AREAS SHALL RECEIVE 6" TOPSOIL PLACEMENT.

LANDSCAPING LAYOUT NOTES:

THE CONTRACTOR WILL BE RESPONSIBLE FOR THE LAYOUT OF ALL SEEDING, PLANTINGS AND LANDSCAPE FEATURES. THE ENGINEER WILL APPROVE THE LAYOUT OF ALL LANDSCAPING. PROVIDING THE LAYOUT WILL BE NOT BE MEASURED SEPARATELY FOR PAYMENT BUT SHALL BE INCLUDED IN THE COST FOR "CONSTRUCTION LAYOUT".

FILE NAME = W:\Projects\2010\180894 South\SPEIl\cadd\Civil\Dgn\Sht\LSCP_2.dgn

WILLS BURKE KELSEY ASSOCIATES LTD.
116 West Main Street, Suite 201
St. Charles, Illinois 60174

USER NAME = nparris	DESIGNED - DPB	REVISED -	
	DRAWN - NDP	REVISED -	
PLOT SCALE = AS SHOWN	CHECKED - DPB	REVISED -	
PLOT DATE = 5/11/2012	DATE - 5/14/12	REVISED -	

STATE OF ILLINOIS
DEPARTMENT OF TRANSPORTATION

LANDSCAPE PLAN

SCALE: AS SHOWN | SHEET NO. 27 OF 79 SHEETS | STA. | TO STA.

F.A.P. RTE.	SECTION	COUNTY	TOTAL SHEETS	SHEET NO.
0336	00-00259-00-BT	KANE	79	27
		CONTRACT NO.63667		

FED. ROAD DIST. NO. | ILLINOIS | FED. AID PROJECT