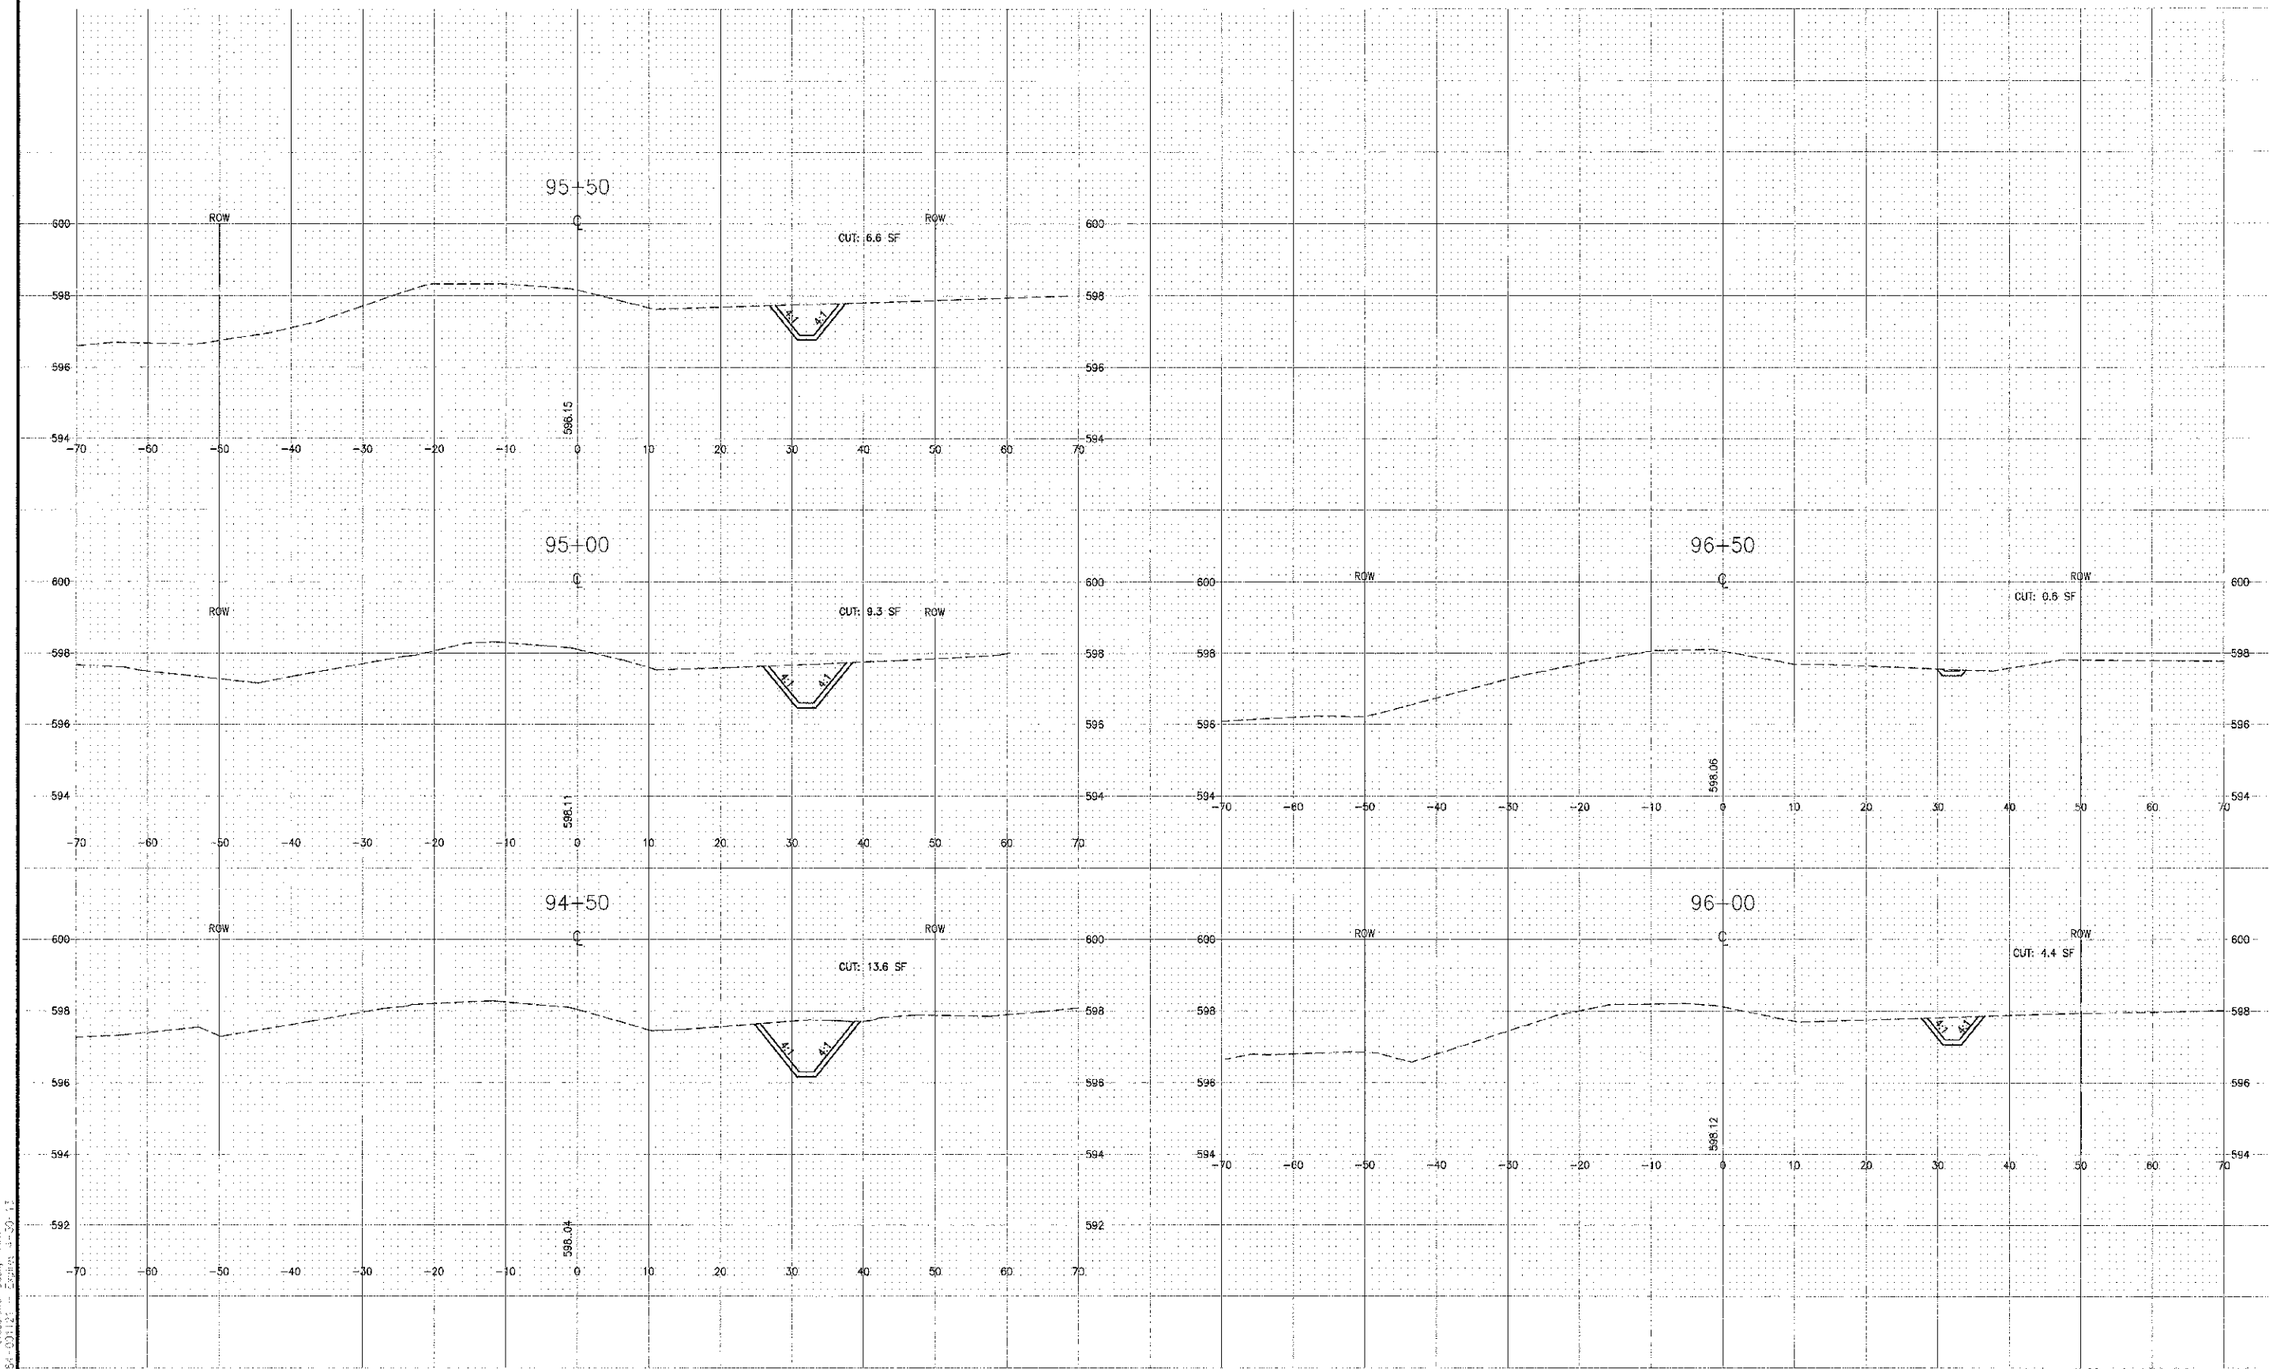

BAXTER & WOODMAN Consulting Engineers

DESIGNED – REW	REVISED –
DRAWN – UKB	REVISED –
CHECKED – TJH	REVISED –
DATE – 04-20-12	REVISED –

STATE OF ILLINOIS
DEPARTMENT OF TRANSPORTATION

CROSS SECTIONS
CLAIRE BOULEVARD

SCALE: HORIZ. 1"=20' / VERT. 1"=5' | PROJECT NO: 100493 | STA. 94+50 TO STA. 96+50

F.A.U RTE.	SECTION	COUNTY	TOTAL SHEETS	SHEET NO.
1596	10-00026-00-RS	COOK	21	21
		CONTRACT NO.: 63692		
FED. ROAD DIST. NO. 1	ILLINOIS			

C:\Projects\100493 - Claire Blvd\Roadway\Sheets\100493-CLAIRE BLVD-XSECT.DWG 13
Oct 22, 2012 - 11:14:44 AM
Plotted @ 1:1 By Robert Dorothy
Styles of Users: Default
154-001121 - Expires 11-30-13