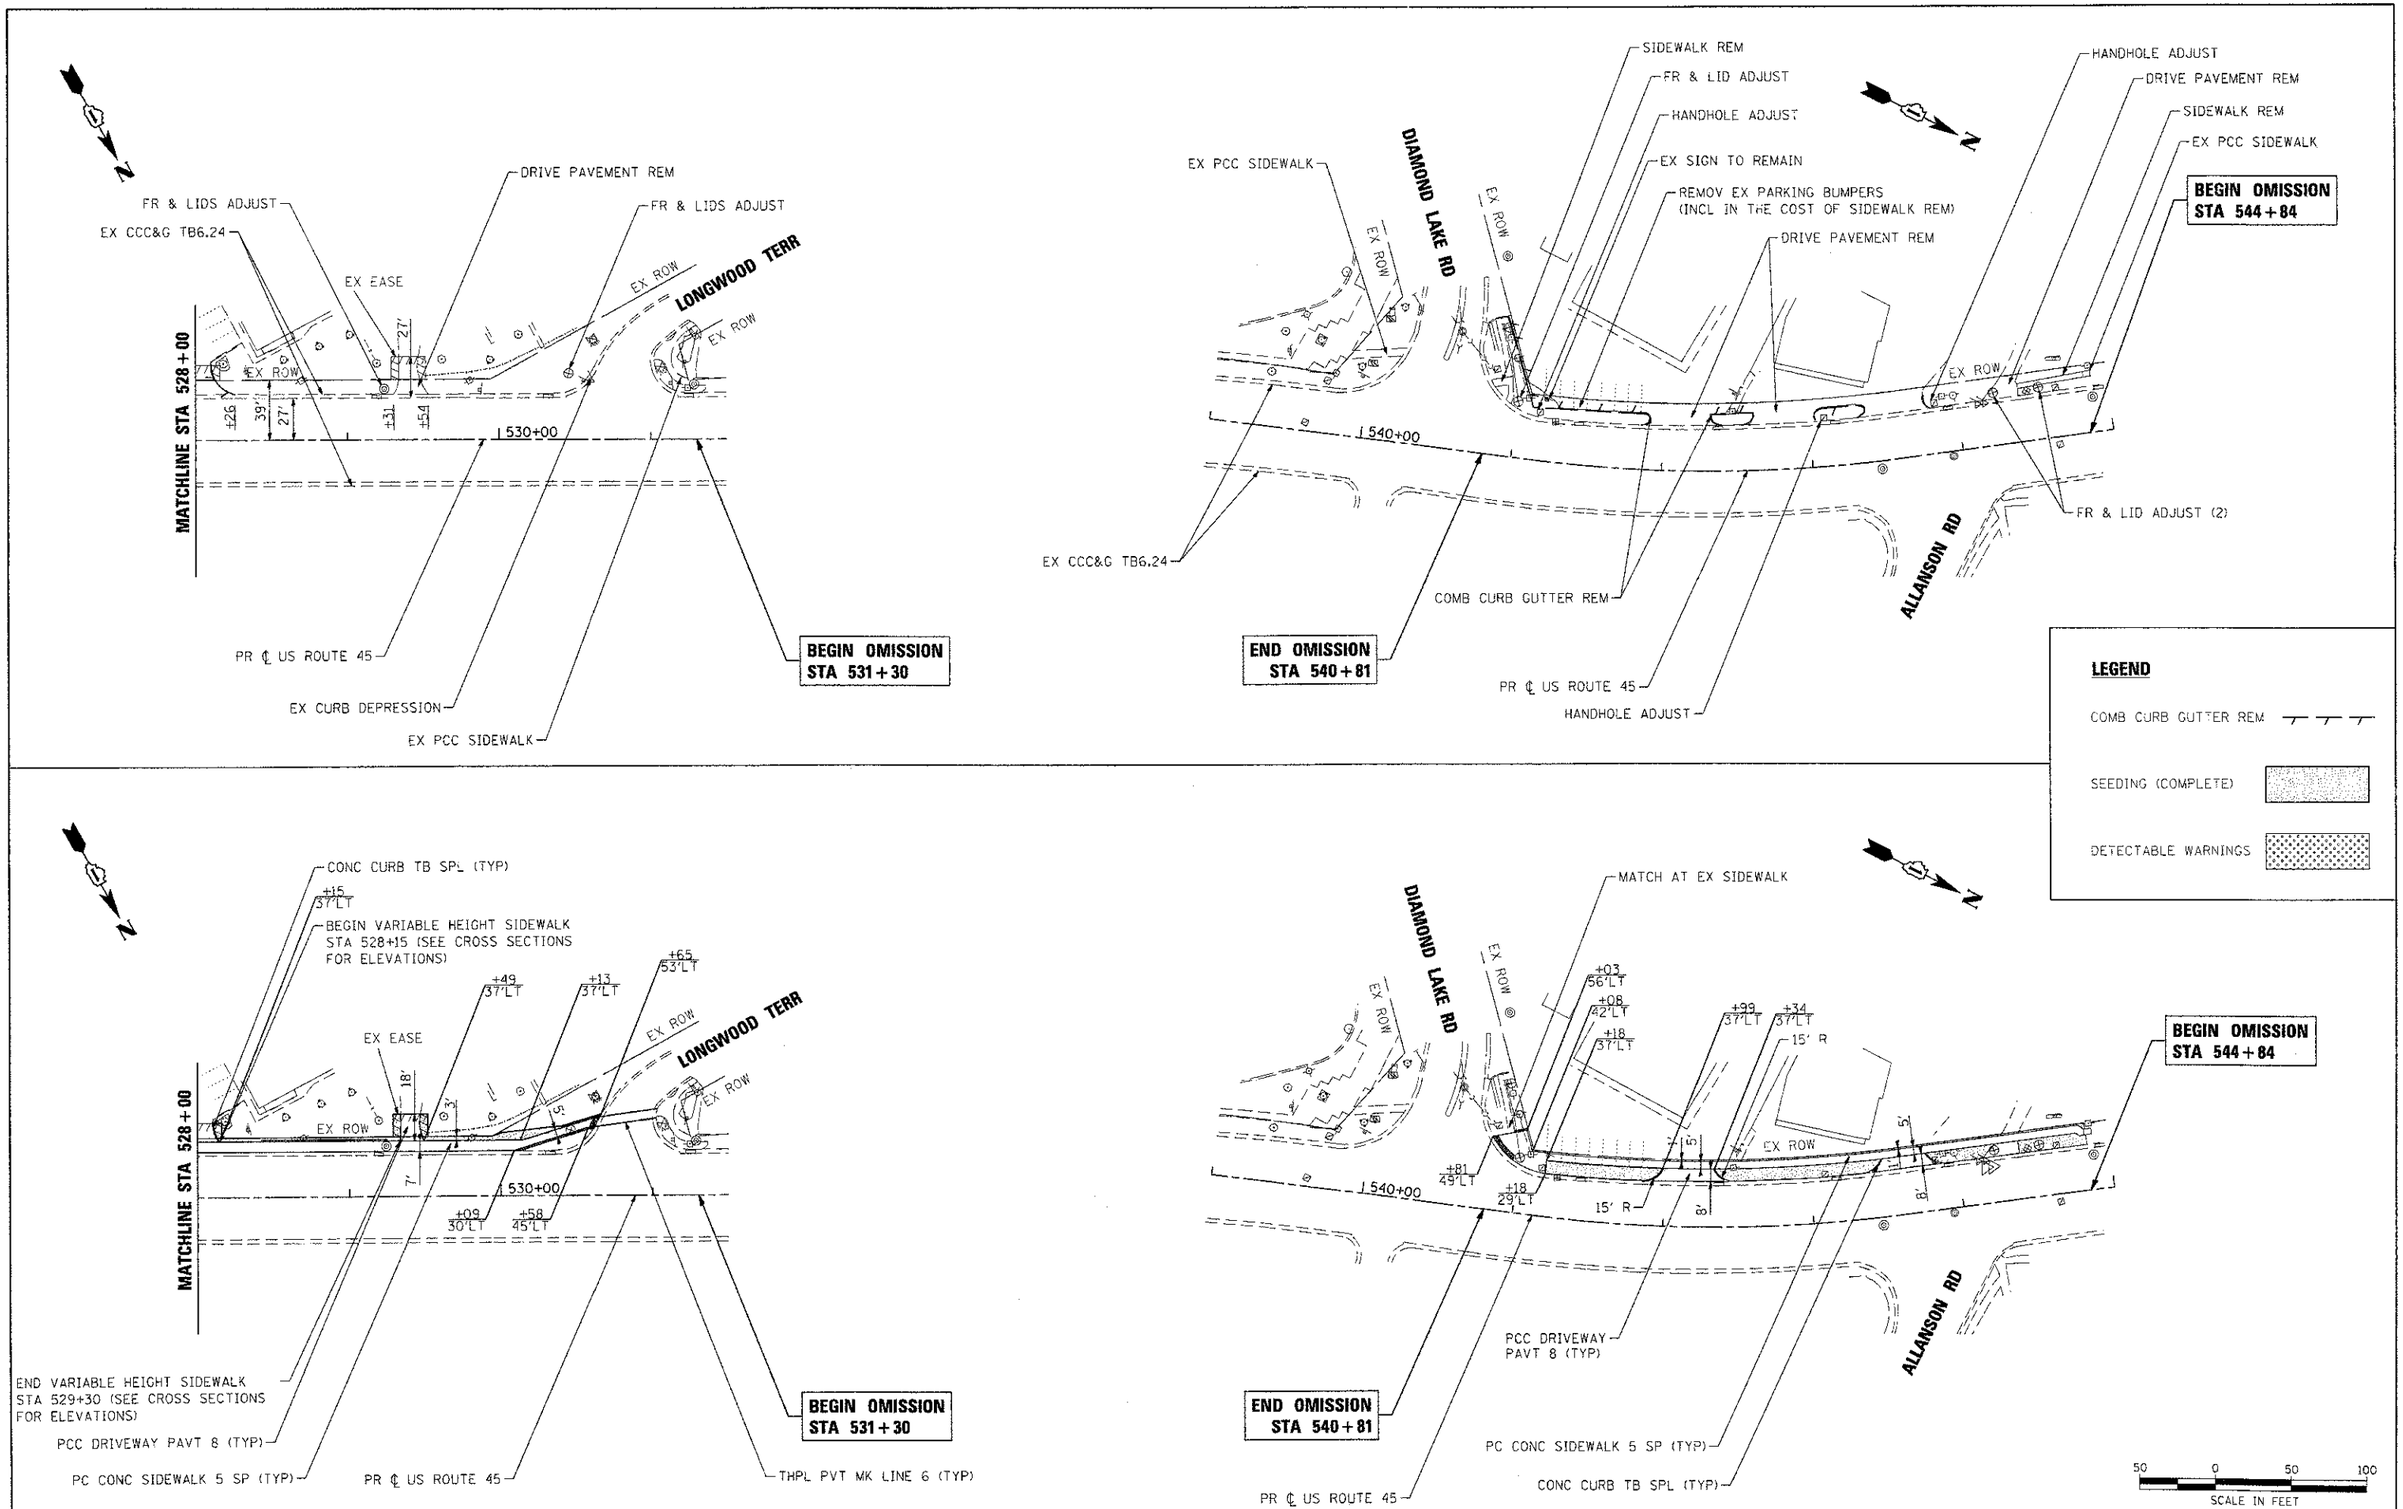

HRGreen.com
Illinois Professional Design Firm
184-001322
HRGreen

USER NAME = JStrzel	DESIGNED - JJS	REVISED -	
	DRAWN - JJS	REVISED -	
PLOT SCALE = 1':50'	CHECKED - AC	REVISED -	
PLOT DATE = 6/4/2012	DATE -	REVISED -	

VILLAGE OF MUNDELEIN

US ROUTE 45 SIDEWALK IMPROVEMENTS
EXISTING AND PROPOSED CONDITIONS

SCALE: 1"=50' | SHEET NO. 3 OF 4 SHEETS | STA. 528+00 TO STA. 544+84

F.A.U. RTE.	SECTION	COUNTY	TOTAL SHEETS	SHEET NO.
344	08-00083-00-SW	LAKE	49	8
		CONTRACT NO. 63725		
		ILLINOIS FED. AID PROJECT		