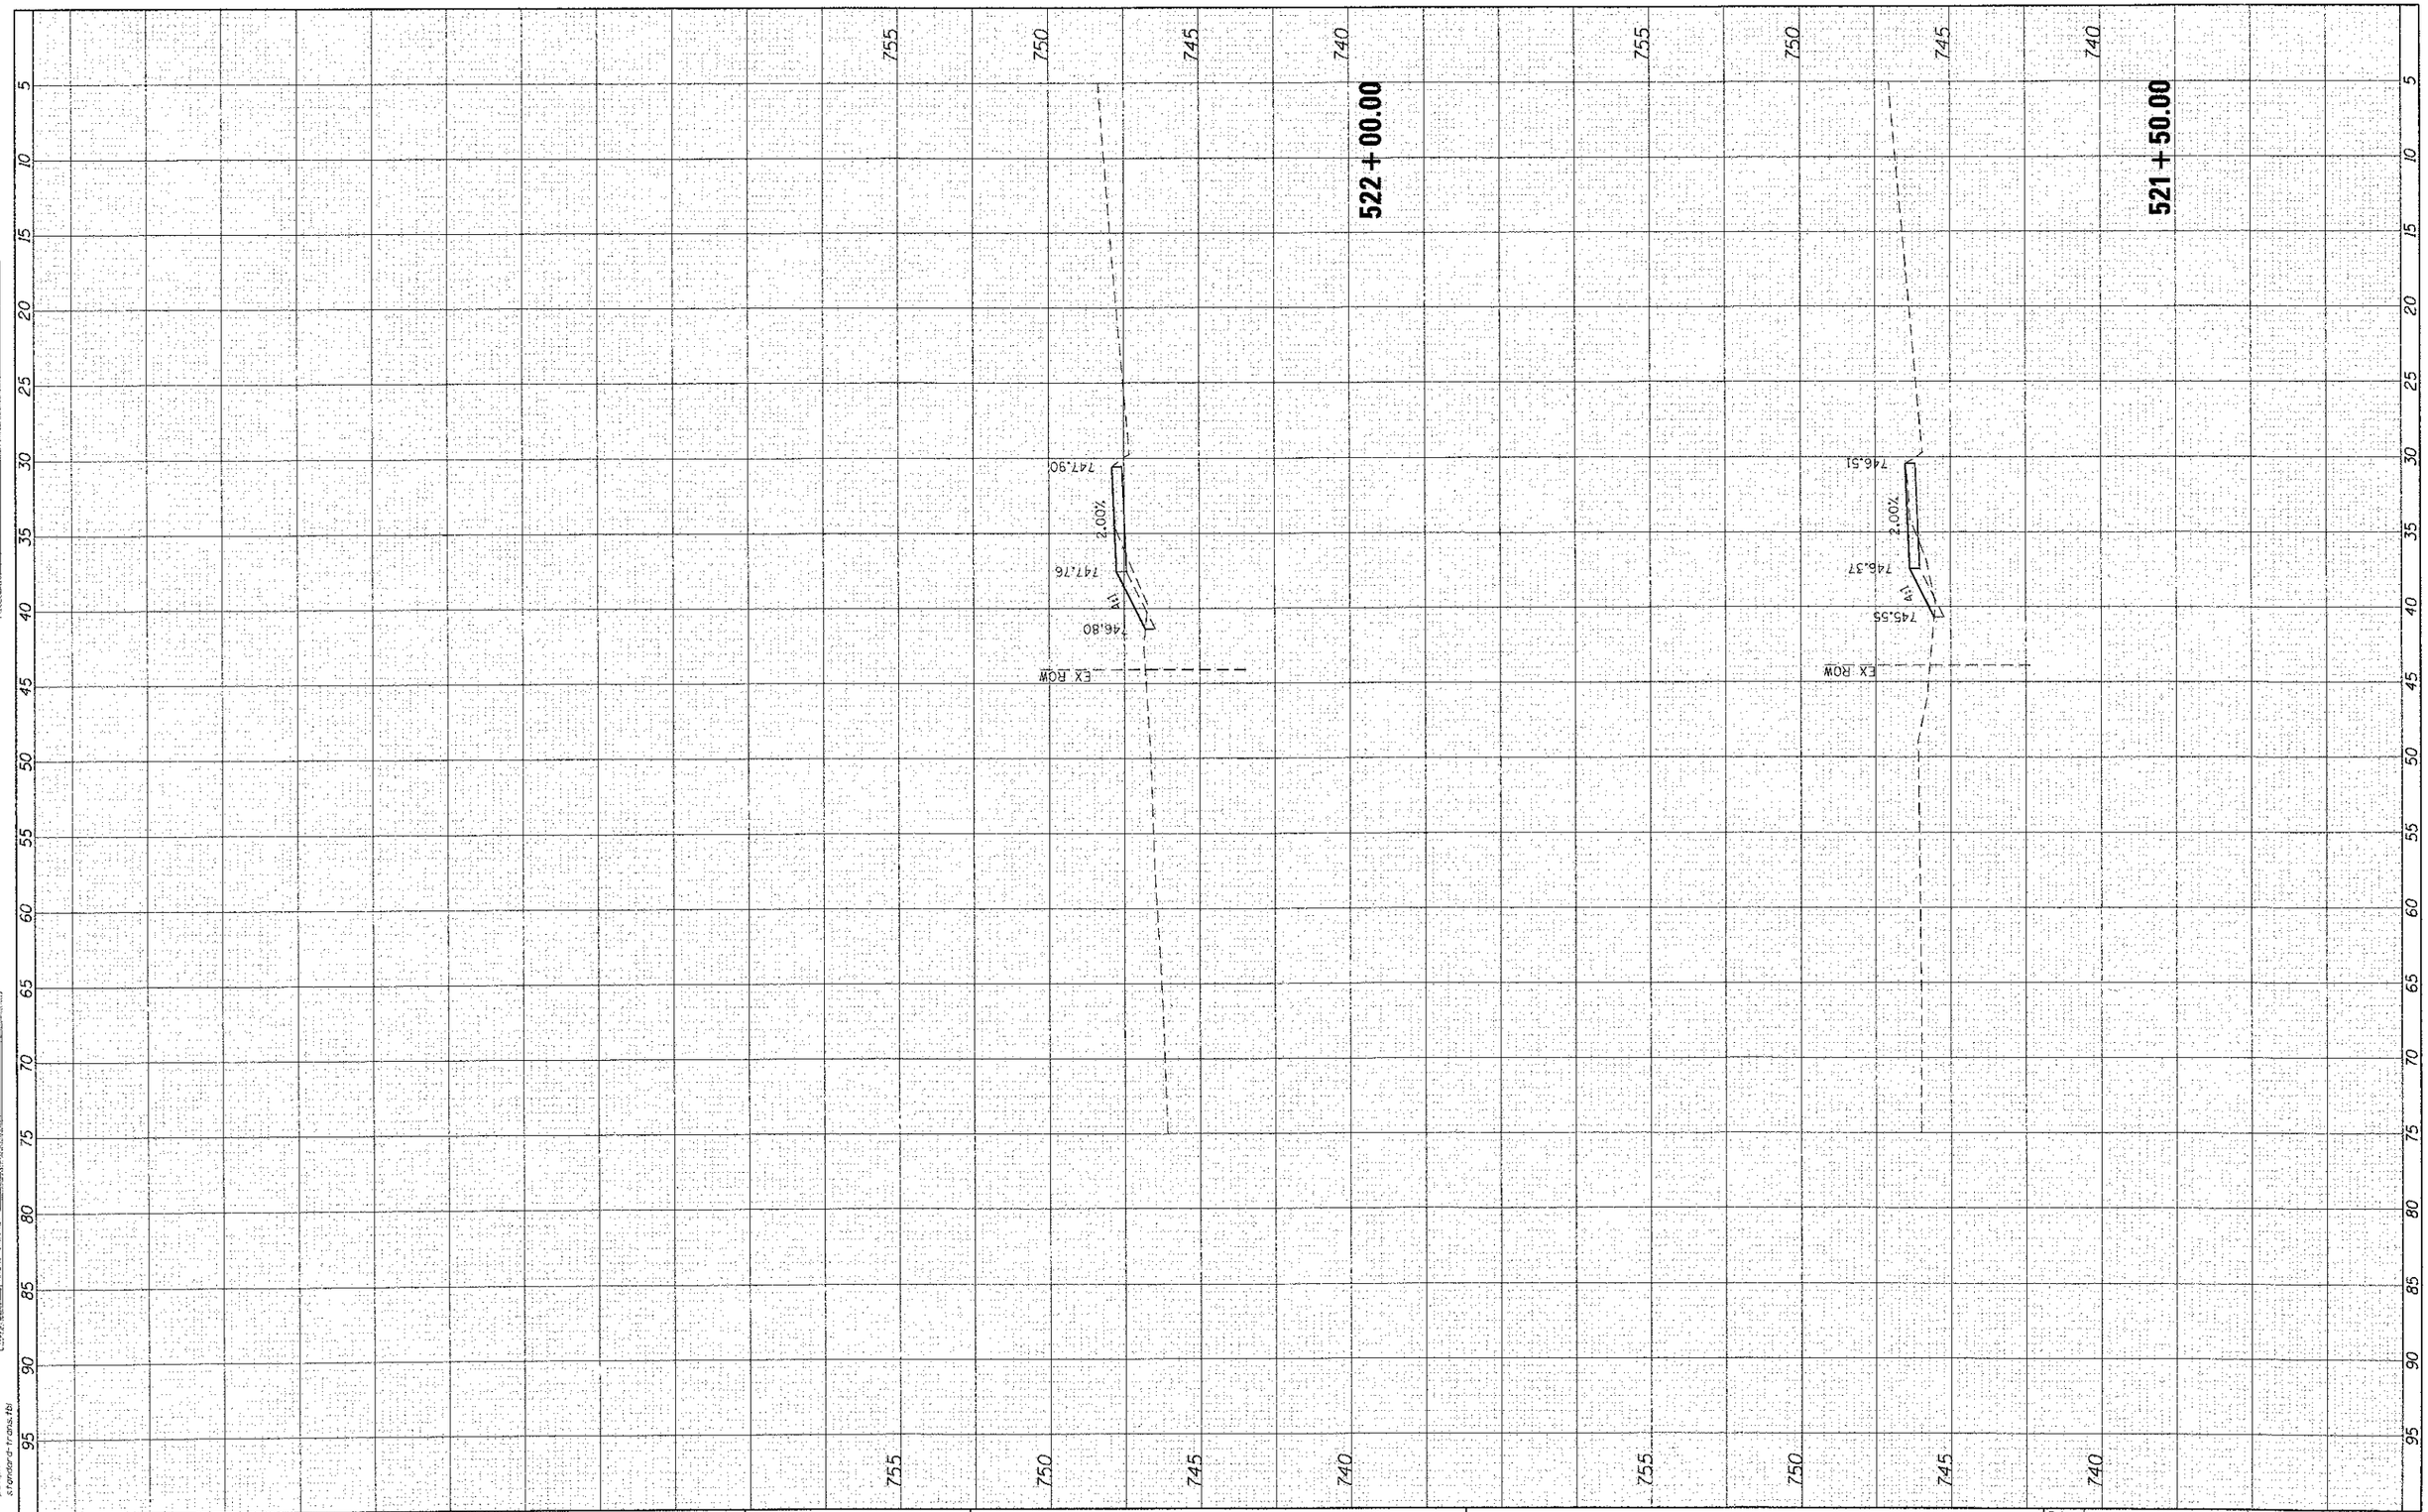

FINAL SURVEY		BY	DATE
NOTE BOOK	SURVEYED		
	PLOTTED		
	TEMPLATE		
	AREAS		
	AREAS CHECKED		

ORIGINAL SURVEY		BY	DATE
NOTE BOOK	SURVEYED		
	PLOTTED		
	TEMPLATE		
	AREAS		
	AREAS CHECKED		

COMPANY NAME: HR GREEN, INC.
PROJECT CONTACT: D. EMMERICH
CLIENT: VILLAGE OF MUNDELEIN
DATE PLOTTED: 6/4/2012 4:19:52 PM
FILE NAME: 8011001-XSC-US45.dgn
PLOT SCALE: 10:1H:5V
PLOT DATE: 6/4/2012
PEN TABLE: standard-trans.tbl

HRGreen
HRGreen.com
Illinois Professional Design Firm # 184-001322

USER NAME = JStrzel	DESIGNED - JJS	REVISED -	
	DRAWN - JJS	REVISED -	
PLOT SCALE = 10:1H:5V	CHECKED - AC	REVISED -	
PLOT DATE = 6/4/2012	DATE -	REVISED -	

VILLAGE OF MUNDELEIN

US ROUTE 45 SIDEWALK IMPROVEMENTS
CROSS SECTIONS

SCALE: 10H:5V | SHEET NO. 16 OF 33 SHEETS | STA. 521+50.00 TO STA. 522+00.00

F.A. RTE.	SECTION	COUNTY	TOTAL SHEETS	SHEET NO.
344	08-00083-00-SW	LAKE	49	32
		CONTRACT NO. 63725		
FED. ROAD DIST. NO.	ILLINOIS	FED. AID PROJECT 63725		