FINAL SURVEY	SURVEYED	BY
NOTE BOOK	PLOTTED	DATE
NO.	TEMPLATE	
	AS-BUILT	
	AREAS CHECKED	

ORIGINAL SURVEY	SURVEYED	BY
NOTE BOOK	PLOTTED	DATE
NO.	TEMPLATE	
	AS-BUILT	
	AREAS CHECKED	

COMPANY NAME: HR GREEN, INC.
PROJECT CONTACT: B. EMMERICH
CLIENT: VILLAGE OF MUNDELEIN
LOCATION: LAKE COUNTY, ILLINOIS
PLOT DATE: 6/4/2012
FILE NAME: 86110R1-XSC-US45.dgn
PLOT DRIVER: pltsht
PEN TABLE: standard trans.tbl

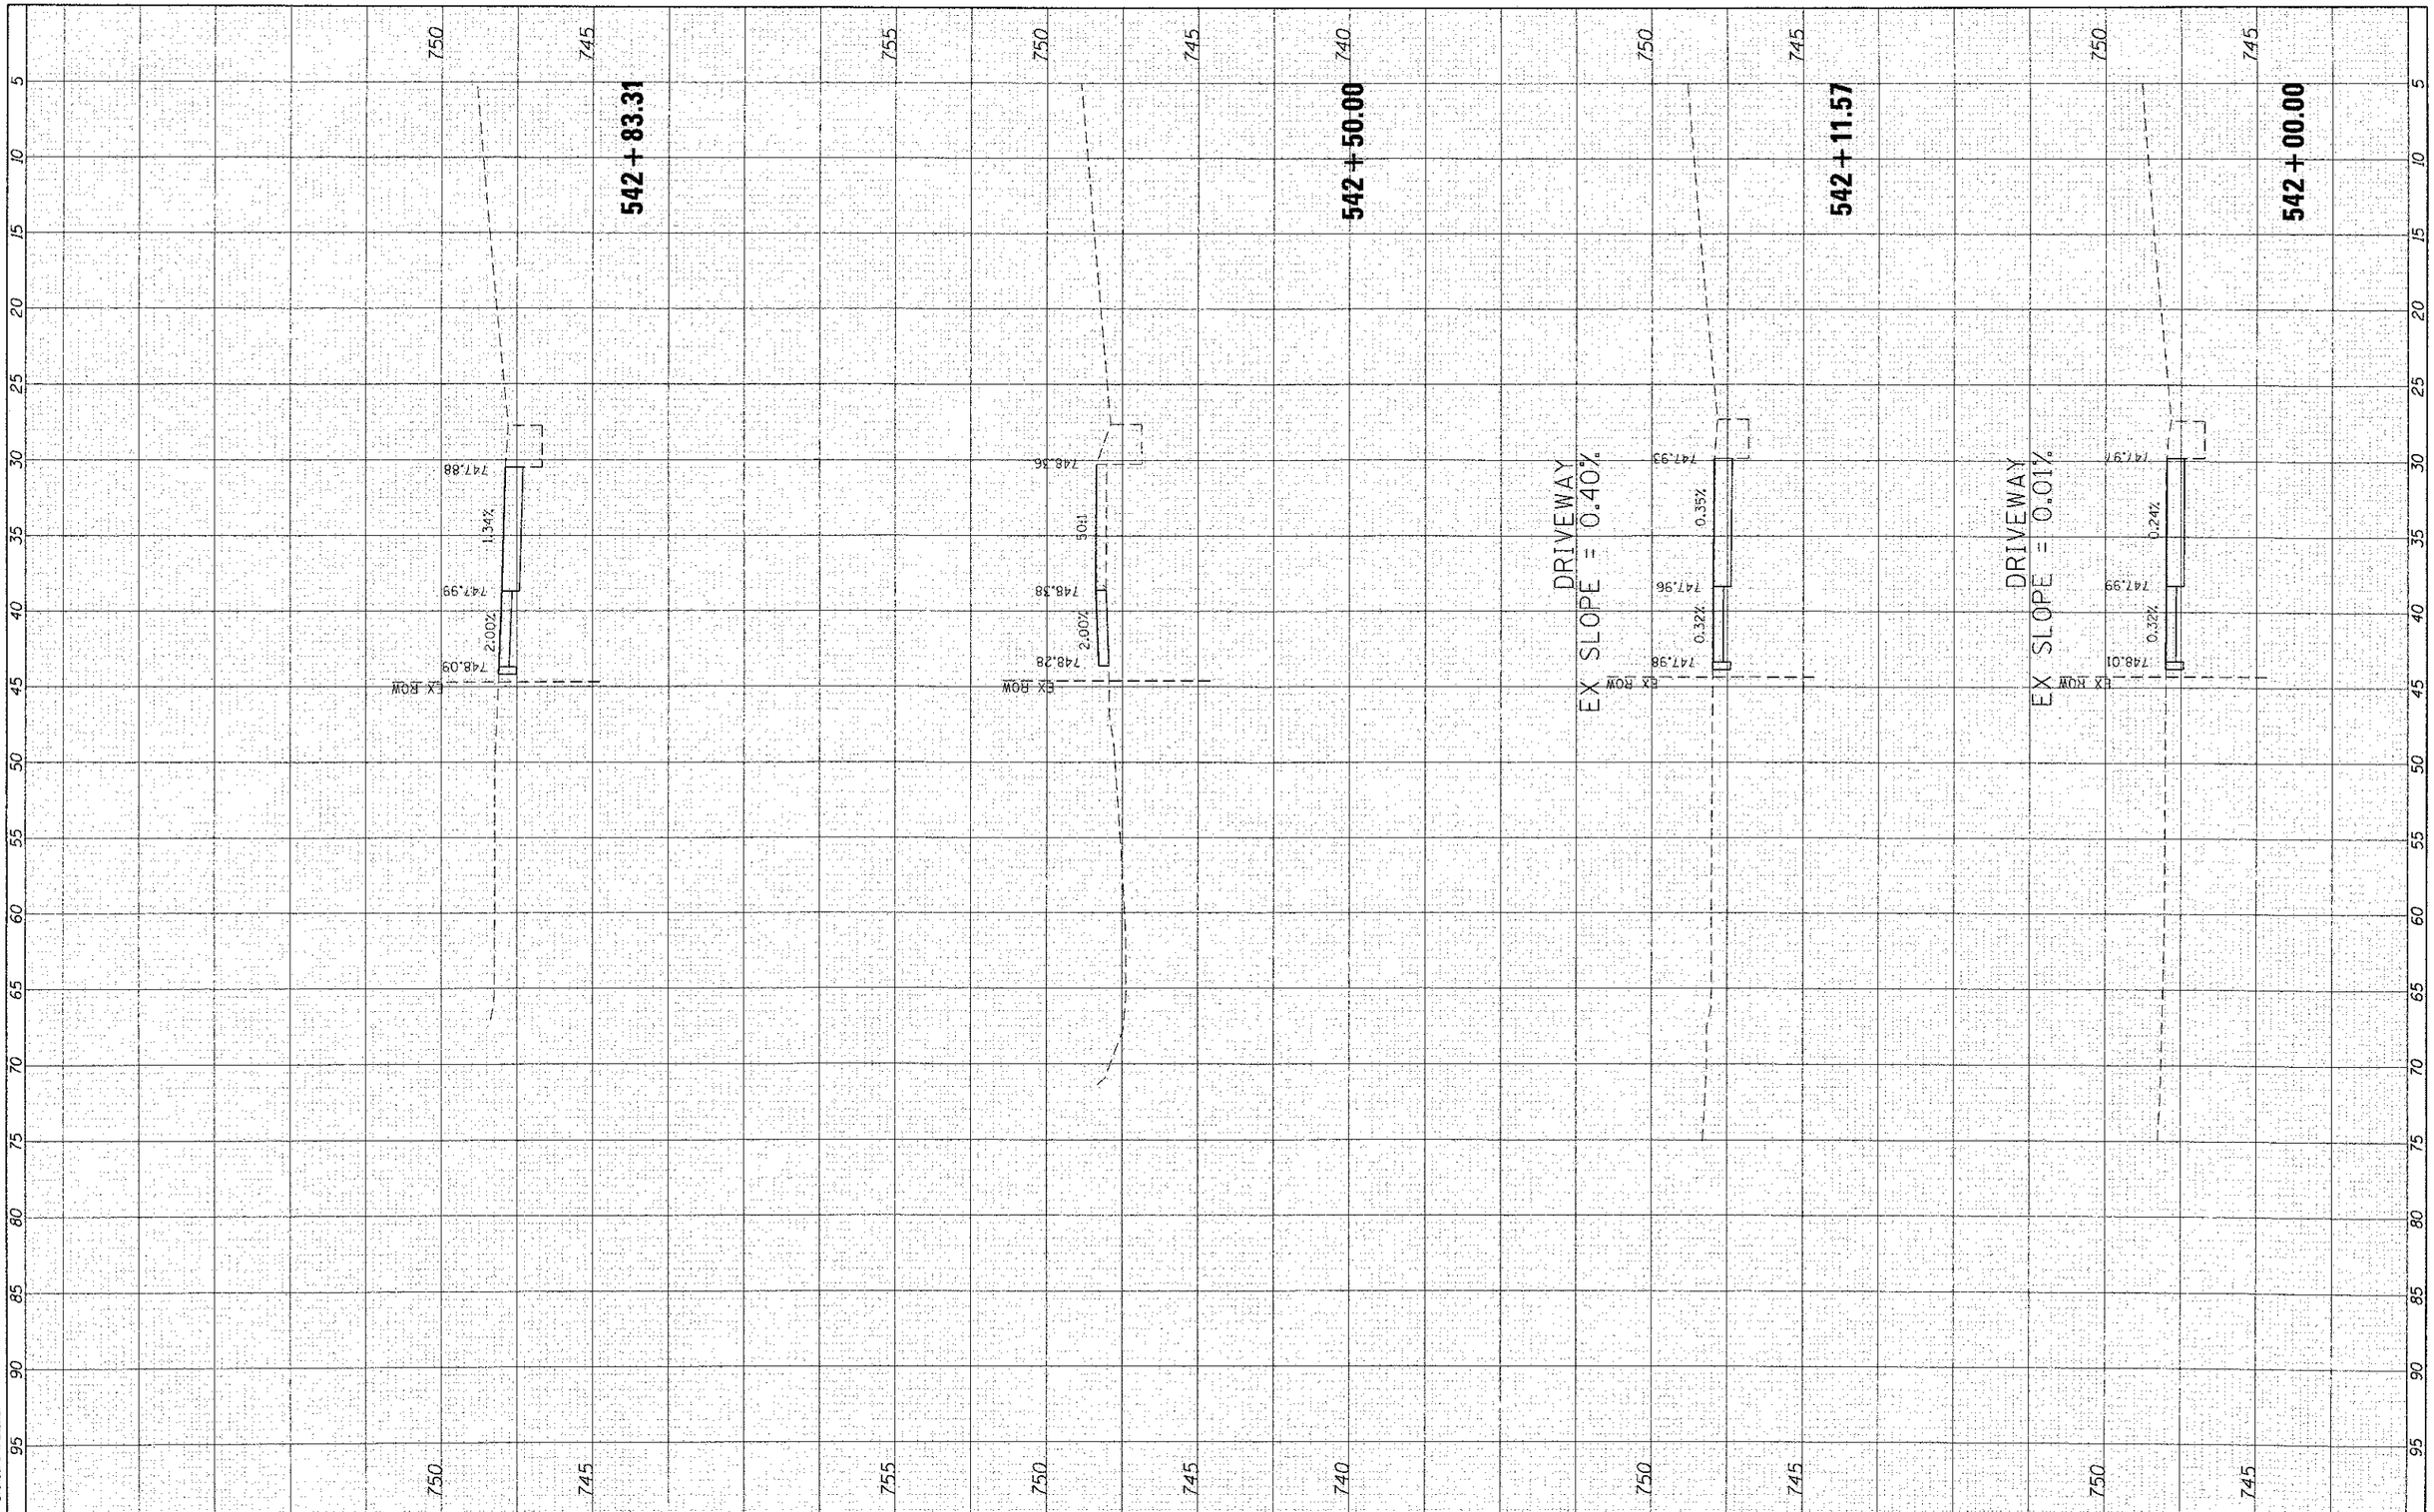

HRGreen.com
Illinois Professional Design Firm
184-001322

HRGreen

USER NAME = JStrzal	DESIGNED - JJS	REVISED -
	DRAWN - JJS	REVISED -
PLOT SCALE = 10H:5V	CHECKED - AC	REVISED -
PLOT DATE = 6/4/2012	DATE -	REVISED -

VILLAGE OF MUNDELEIN

US ROUTE 45 SIDEWALK IMPROVEMENTS
CROSS SECTIONS

SCALE: 10H:5V | SHEET NO. 24 OF 33 SHEETS | STA. 542+00.00 TO STA. 542+83.31

F.A. RTE.	SECTION	COUNTY	TOTAL SHEETS	SHEET NO.
344	08-00083-00-SW	LAKE	49	40
		CONTRACT NO. 63725		
FED. ROAD DIST. NO.	ILLINOIS	FED. AID PROJECT 63725		