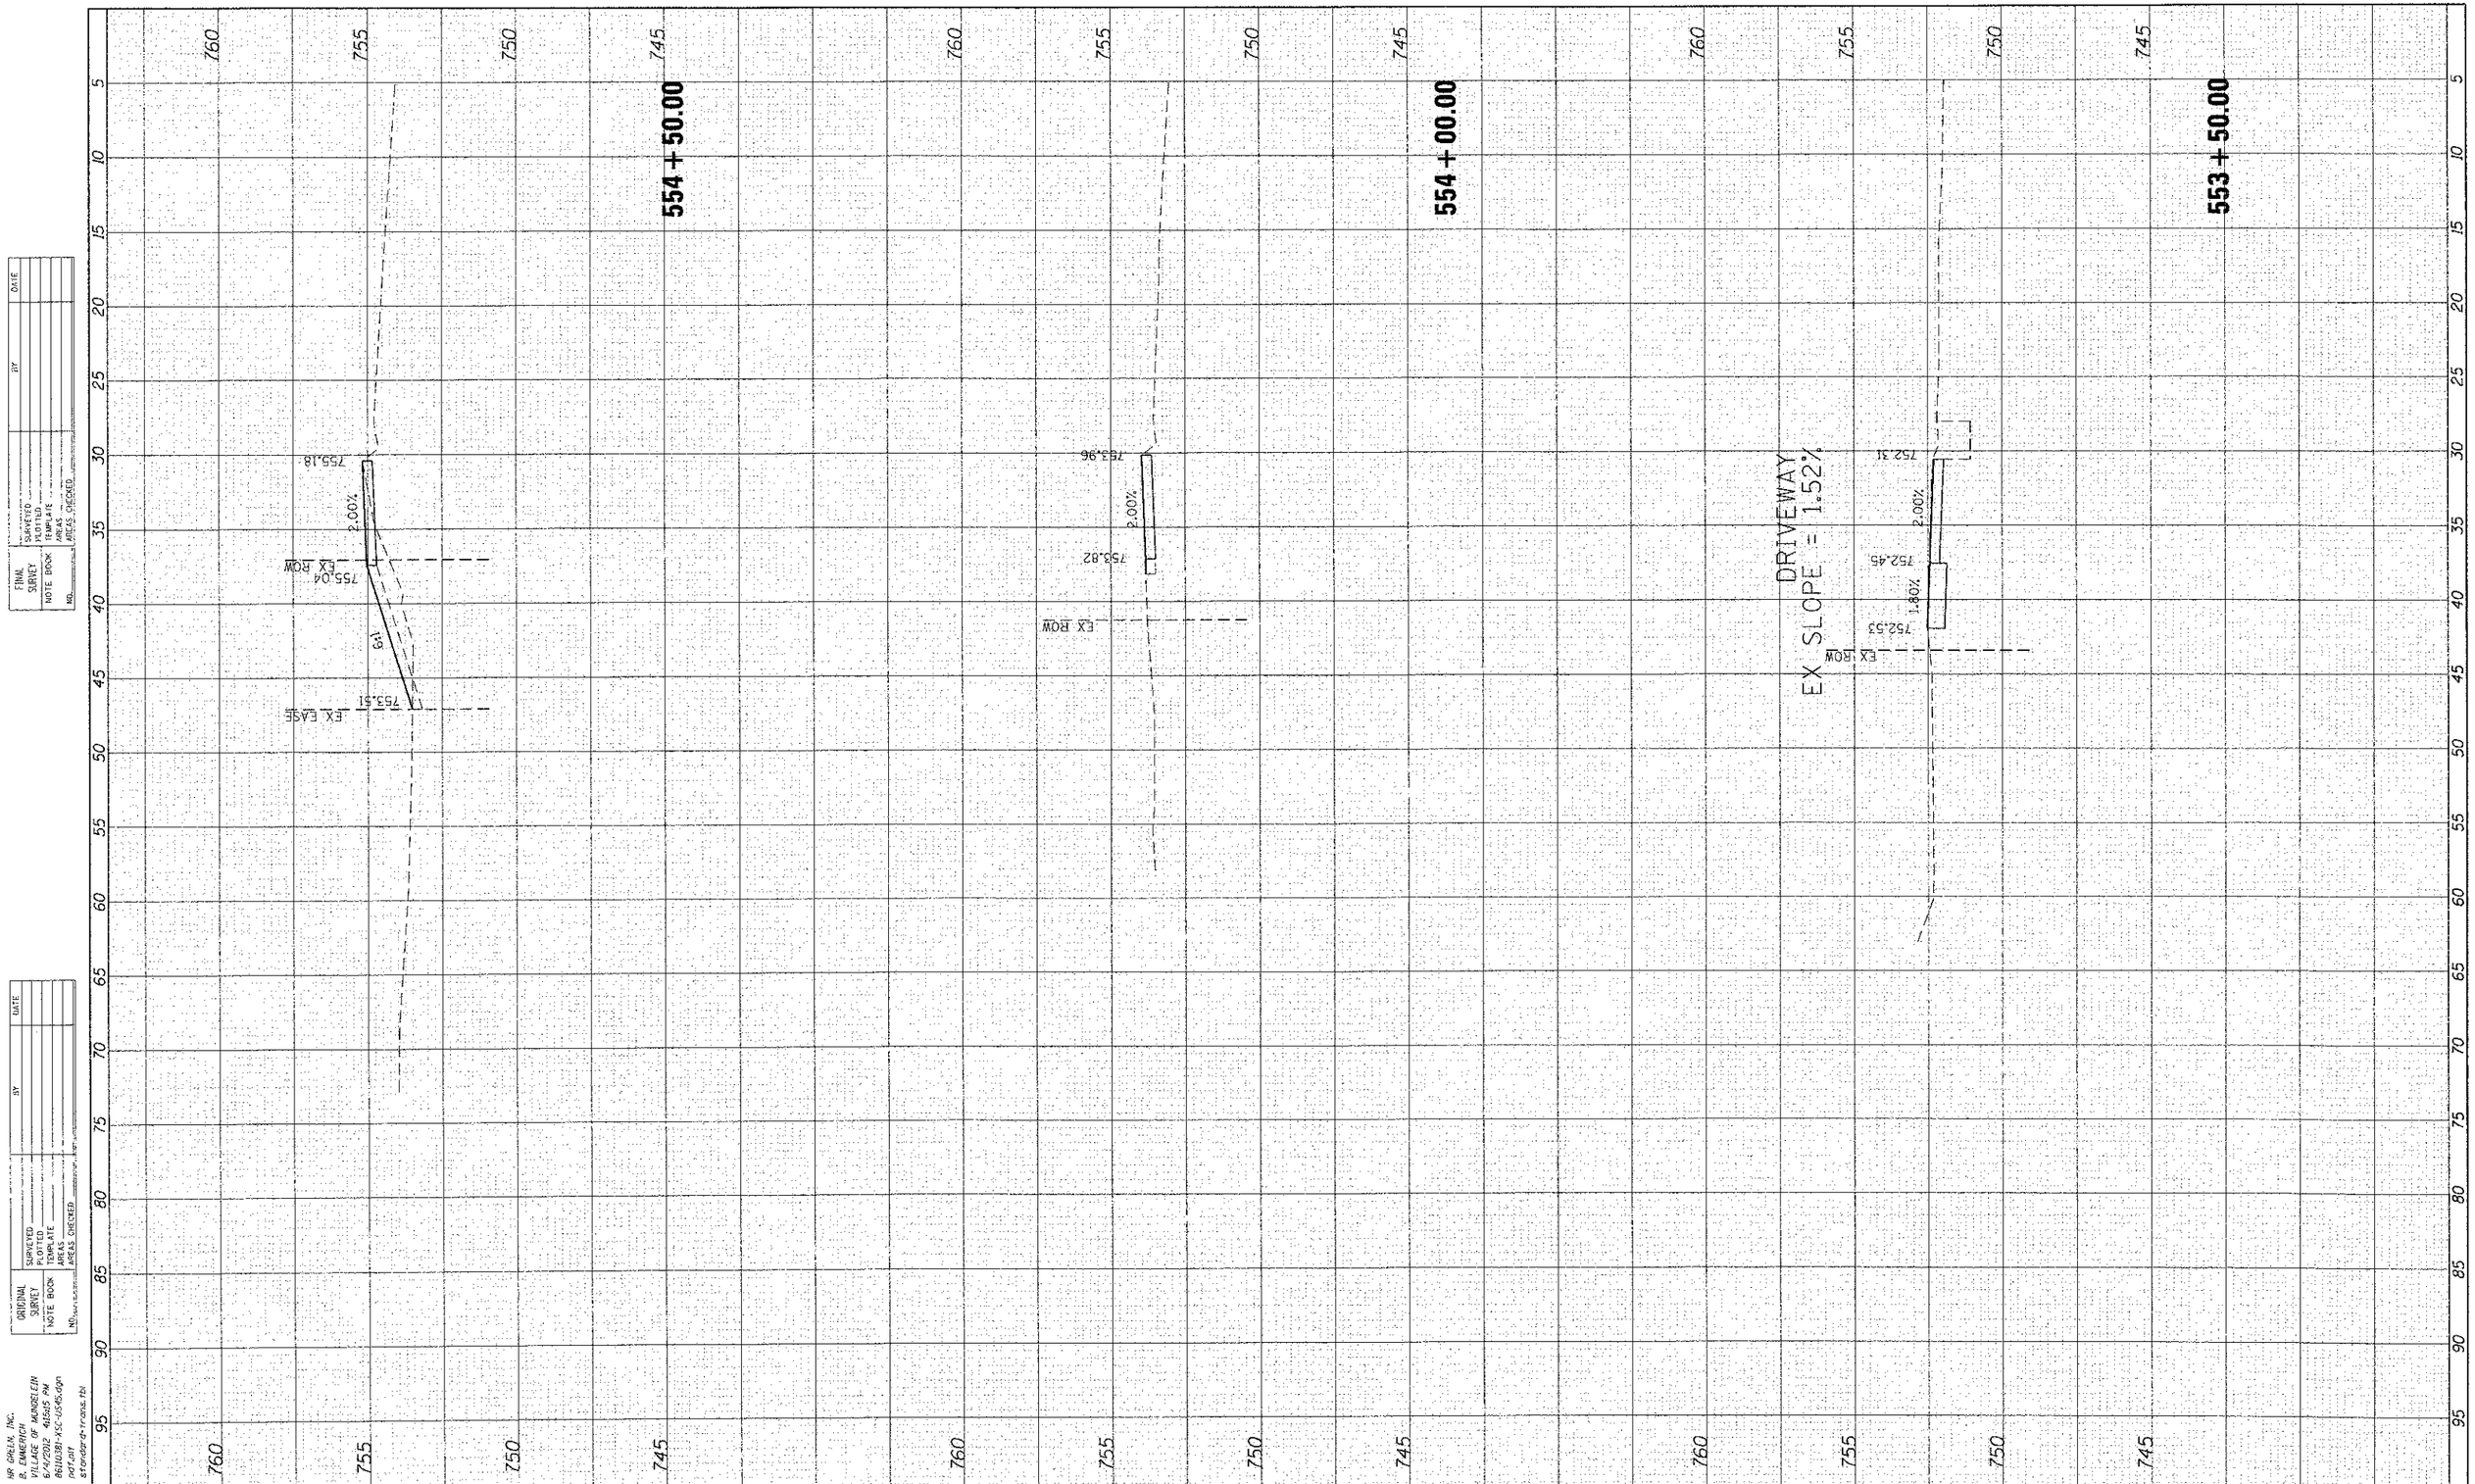

ORIGINAL SURVEY	BY	DATE
NOTE BOOK	SURVEYED	
NO.	PLOTTED	
	TEMPLATE	
	AREAS	
	AREAS CHECKED	

FINAL SURVEY	BY	DATE
NOTE BOOK	SURVEYED	
NO.	PLOTTED	
	TEMPLATE	
	AREAS	
	AREAS CHECKED	

COMPANY NAME: HR GREEN, INC.
PROJECT CONTACT: B. EMMERICH
CLIENT: VILLAGE OF MUNDELEIN
DATE PLOTTED: 6/4/2012 4:59:15 PM
FILE NAME: 88100381-sht-0354dgn
PLOT NUMBERS: standard-roads.tbl
PEN TABLE:

HRGreen
HRGreen.com
Illinois Professional Design Firm
184-001322

USER NAME = JStrzal	DESIGNED - JJS	REVISED -
	DRAWN - JJS	REVISED -
PLOT SCALE = 10'=5'	CHECKED - AC	REVISED -
PLOT DATE = 6/4/2012	DATE -	REVISED -

VILLAGE OF MUNDELEIN

US ROUTE 45 SIDEWALK IMPROVEMENTS
CROSS SECTIONS

SCALE: 10H:5V | SHEET NO. 28 OF 33 SHEETS | STA. 553+50.00 TO STA. 554+50.00

F.A. RTE.	SECTION	COUNTY	TOTAL SHEETS	SHEET NO.
344	08-00083-00-SW	LAKE	49	44
		CONTRACT NO. 63725		
FED. ROAD DIST. NO.	ILLINOIS	FED. AID PROJECT 63725		