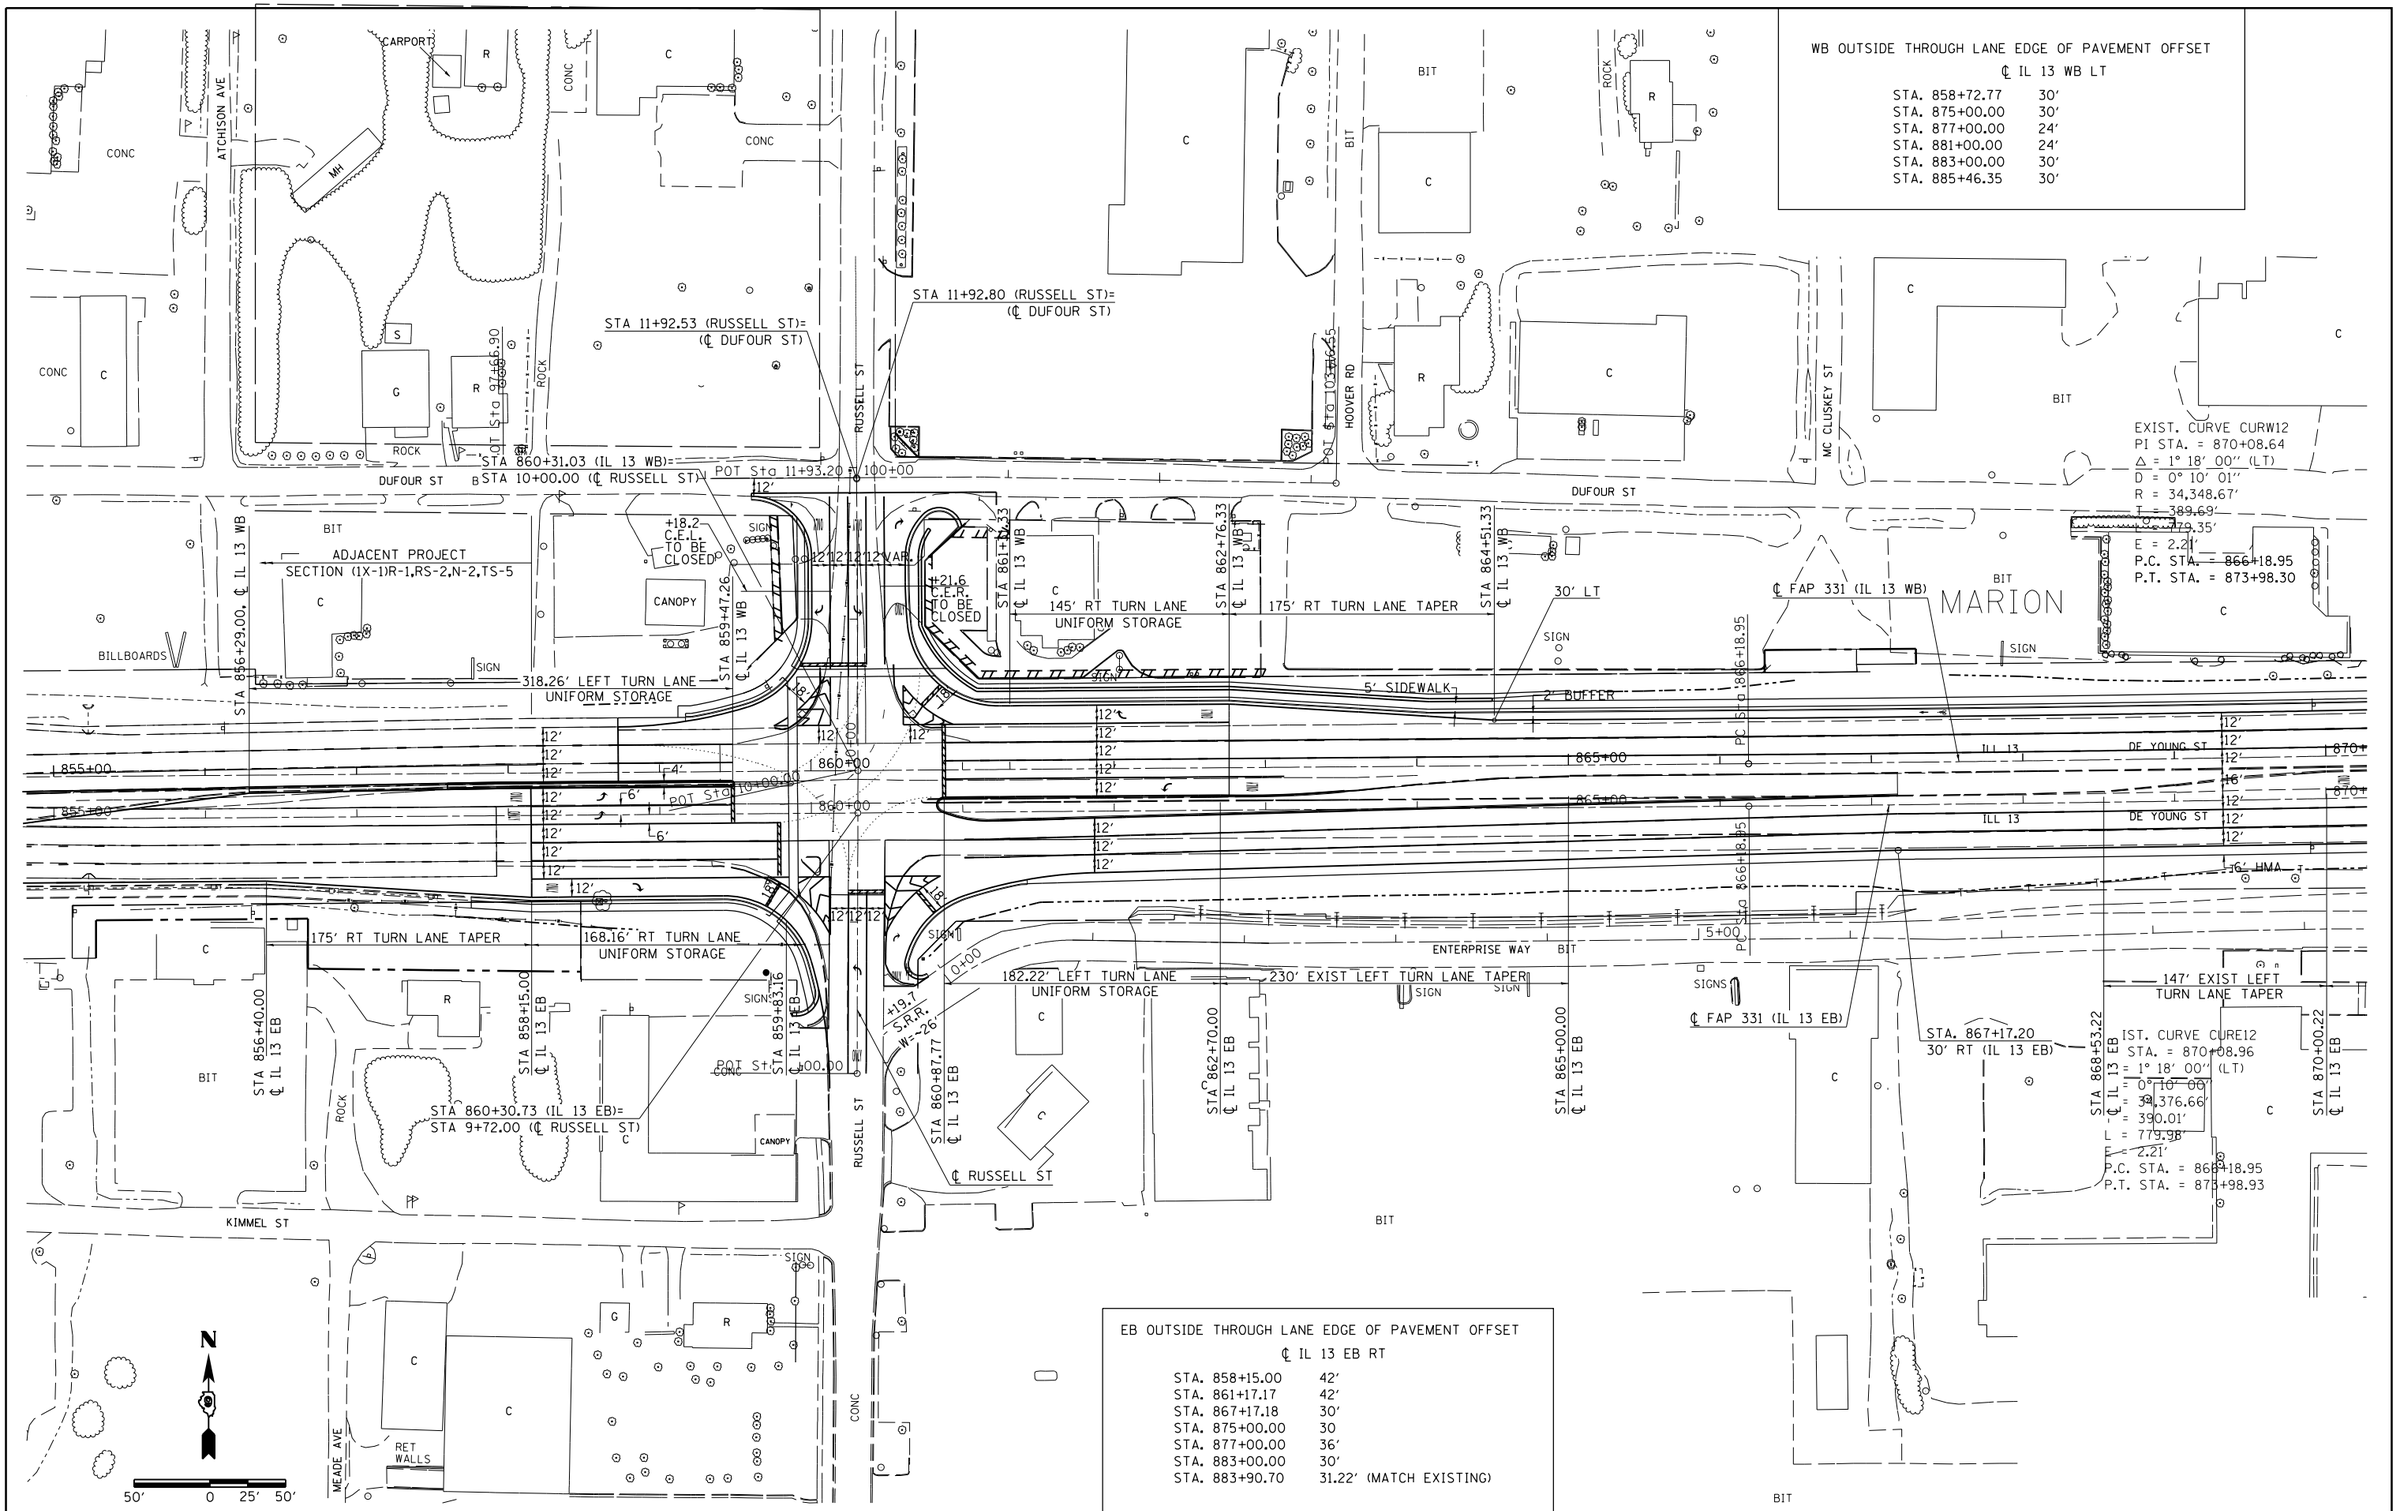


| | | | |
|---|---|---|---|
| FILE NAME = c:\pw_work\pwidot\kelleykd\d0184451\78203-sht-geo2.dgn | USER NAME = $USER$ | DESIGNED - | REVISED - |
| | | DRAWN - | REVISED - |
| | PLOT SCALE = 100.0000 ′ / in. | CHECKED - | REVISED - |
| | PLOT DATE = 5/11/2012 | DATE - | REVISED - |

**STATE OF ILLINOIS**
**DEPARTMENT OF TRANSPORTATION**

**GEOMETRICS**

SCALE: SHEET NO. OF SHEETS STA. TO STA.

| F.A.P RTE. | SECTION | COUNTY | TOTAL SHEETS | SHEET NO. |
|---|---|---|---|---|
| 331 | (1X-1)R-5,RS-3,N-5,TS-4 | WILLIAMSON | 288 | 116 |

CONTRACT NO. 78203

ILLINOIS FED. AID PROJECT