ROUTE NO.	SECTION	COUNTY	TOTAL SHEETS	SHEET NO.
C.H. 16	07-00945-00-BR	CHAMPAIGN	45	41
STA.		TO STA.		
F.H.W.A. REC.		ILLINOIS PROJECT		

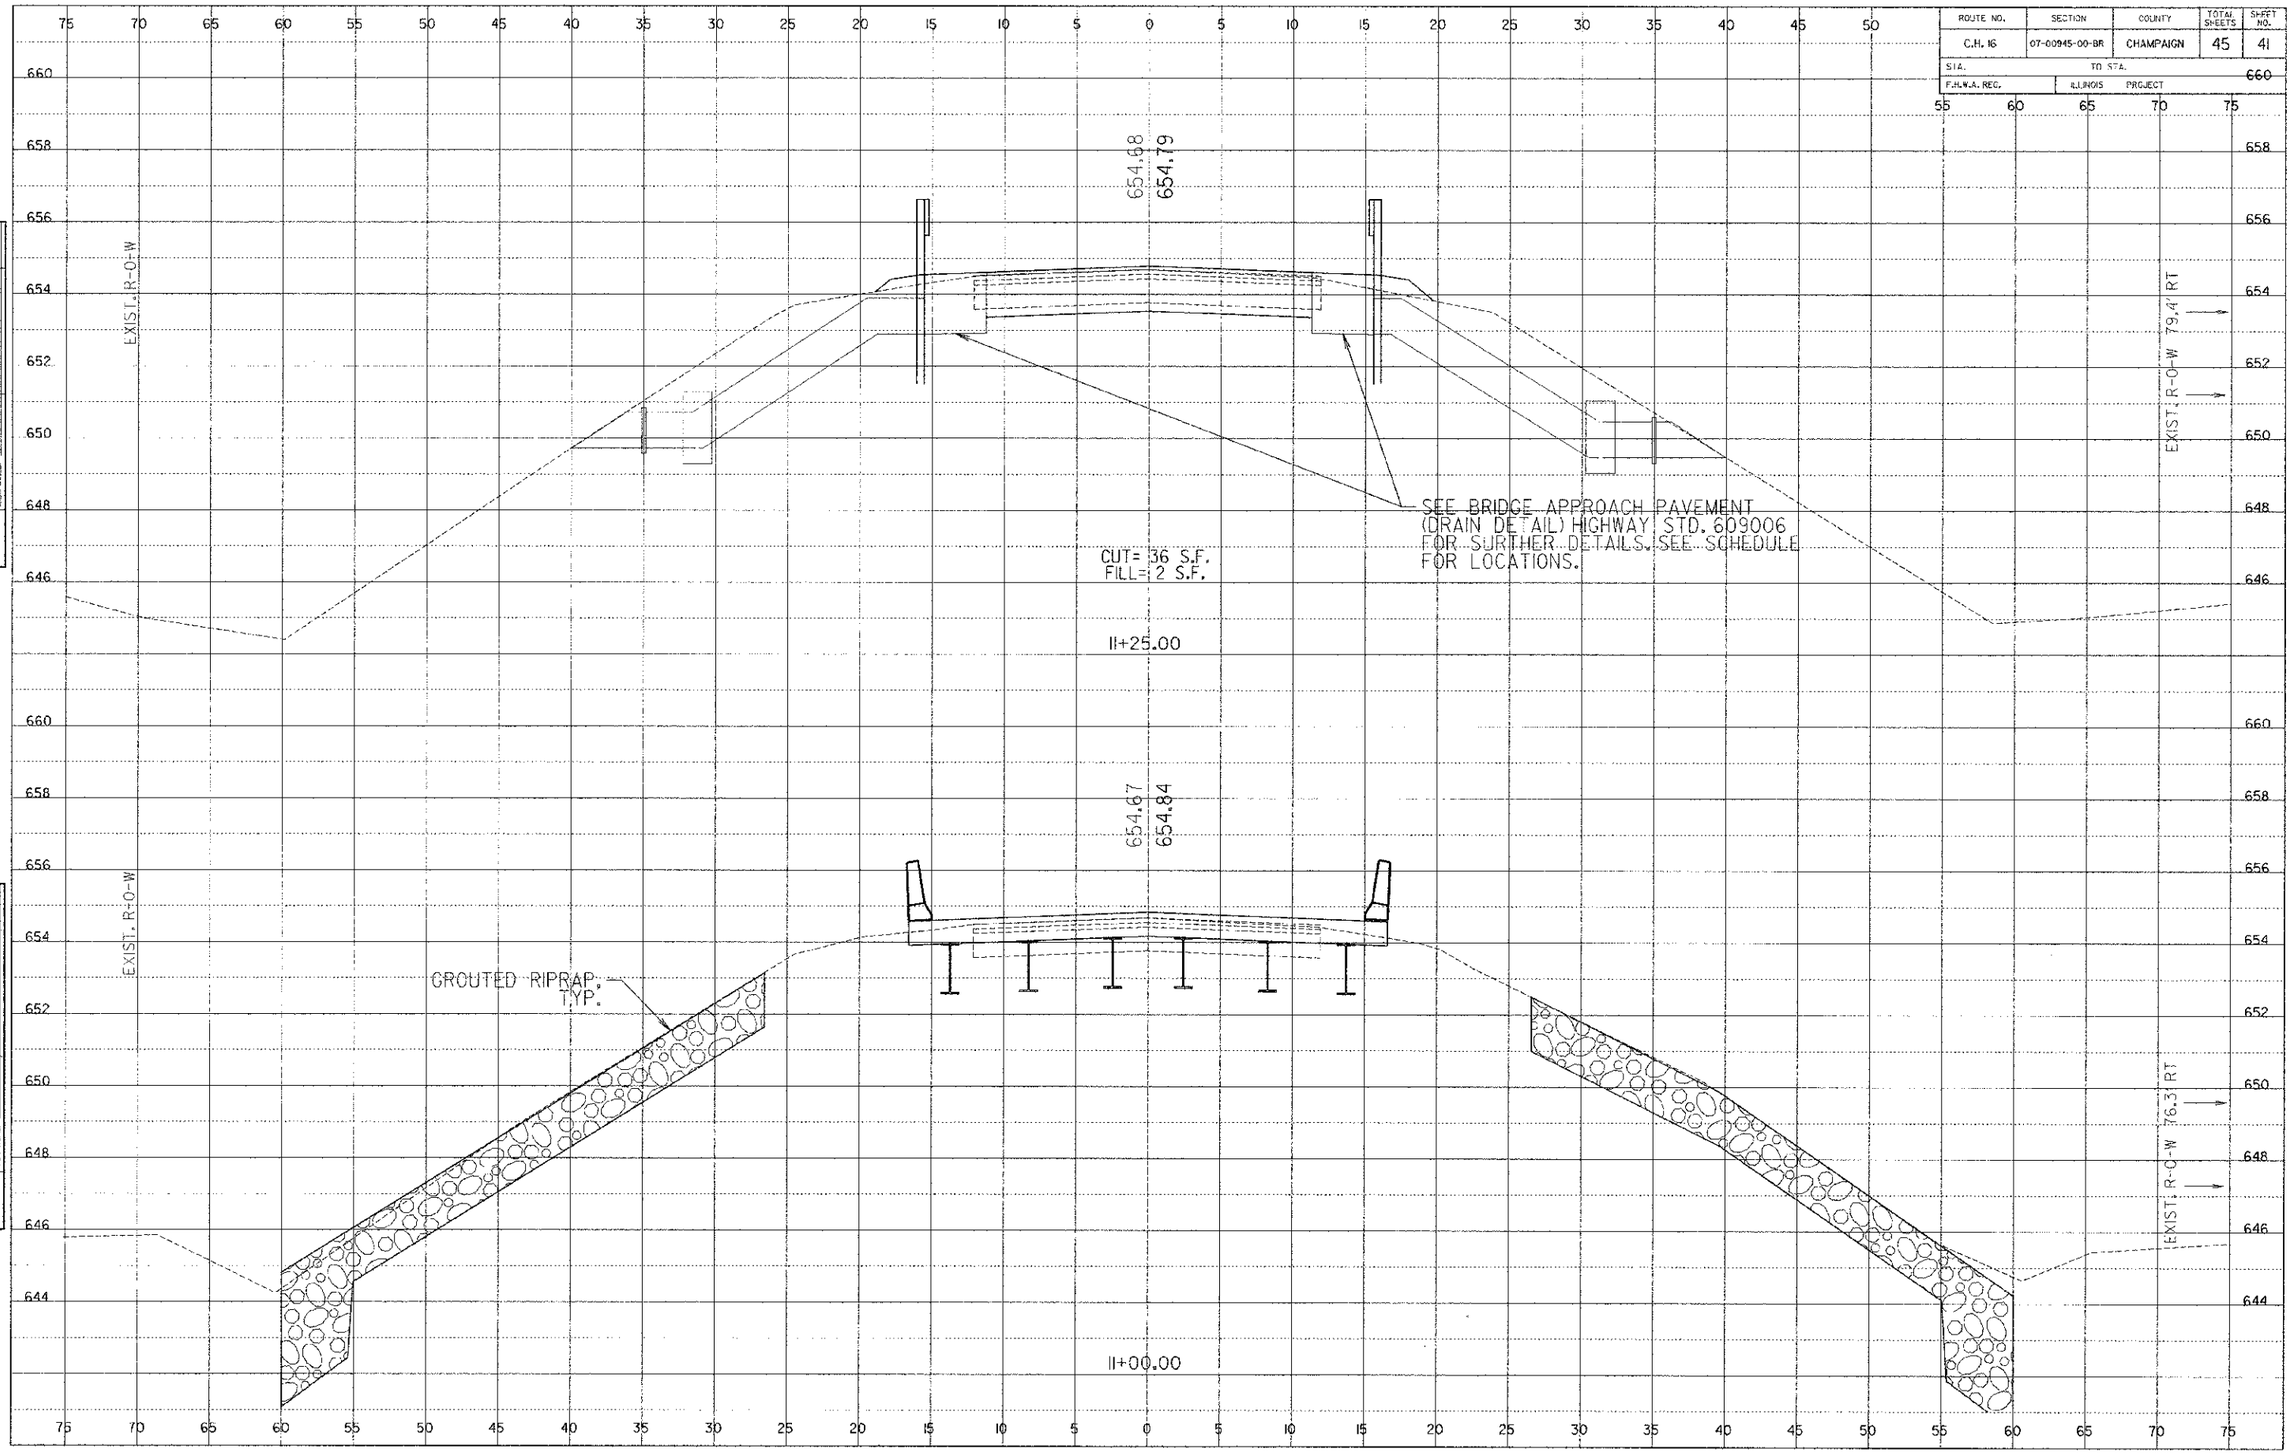

FINAL SURVEY — NOTE BOOK NO. — SURVEYED — PLOTTED — TEMPLATE — AREAS — AREAS CHECKED — BY — DATE

ORIGINAL SURVEY — NOTE BOOK NO. — SURVEYED — PLOTTED — TEMPLATE — AREAS — AREAS CHECKED — BY — DATE

SECTION 07-00945-00-BR CHAMPAIGN COUNTY

SHEET 41 OF 45 SHEETS 10072

10072 Cross Section Sheets.dgn 2/13/2012 11:27:39 AM