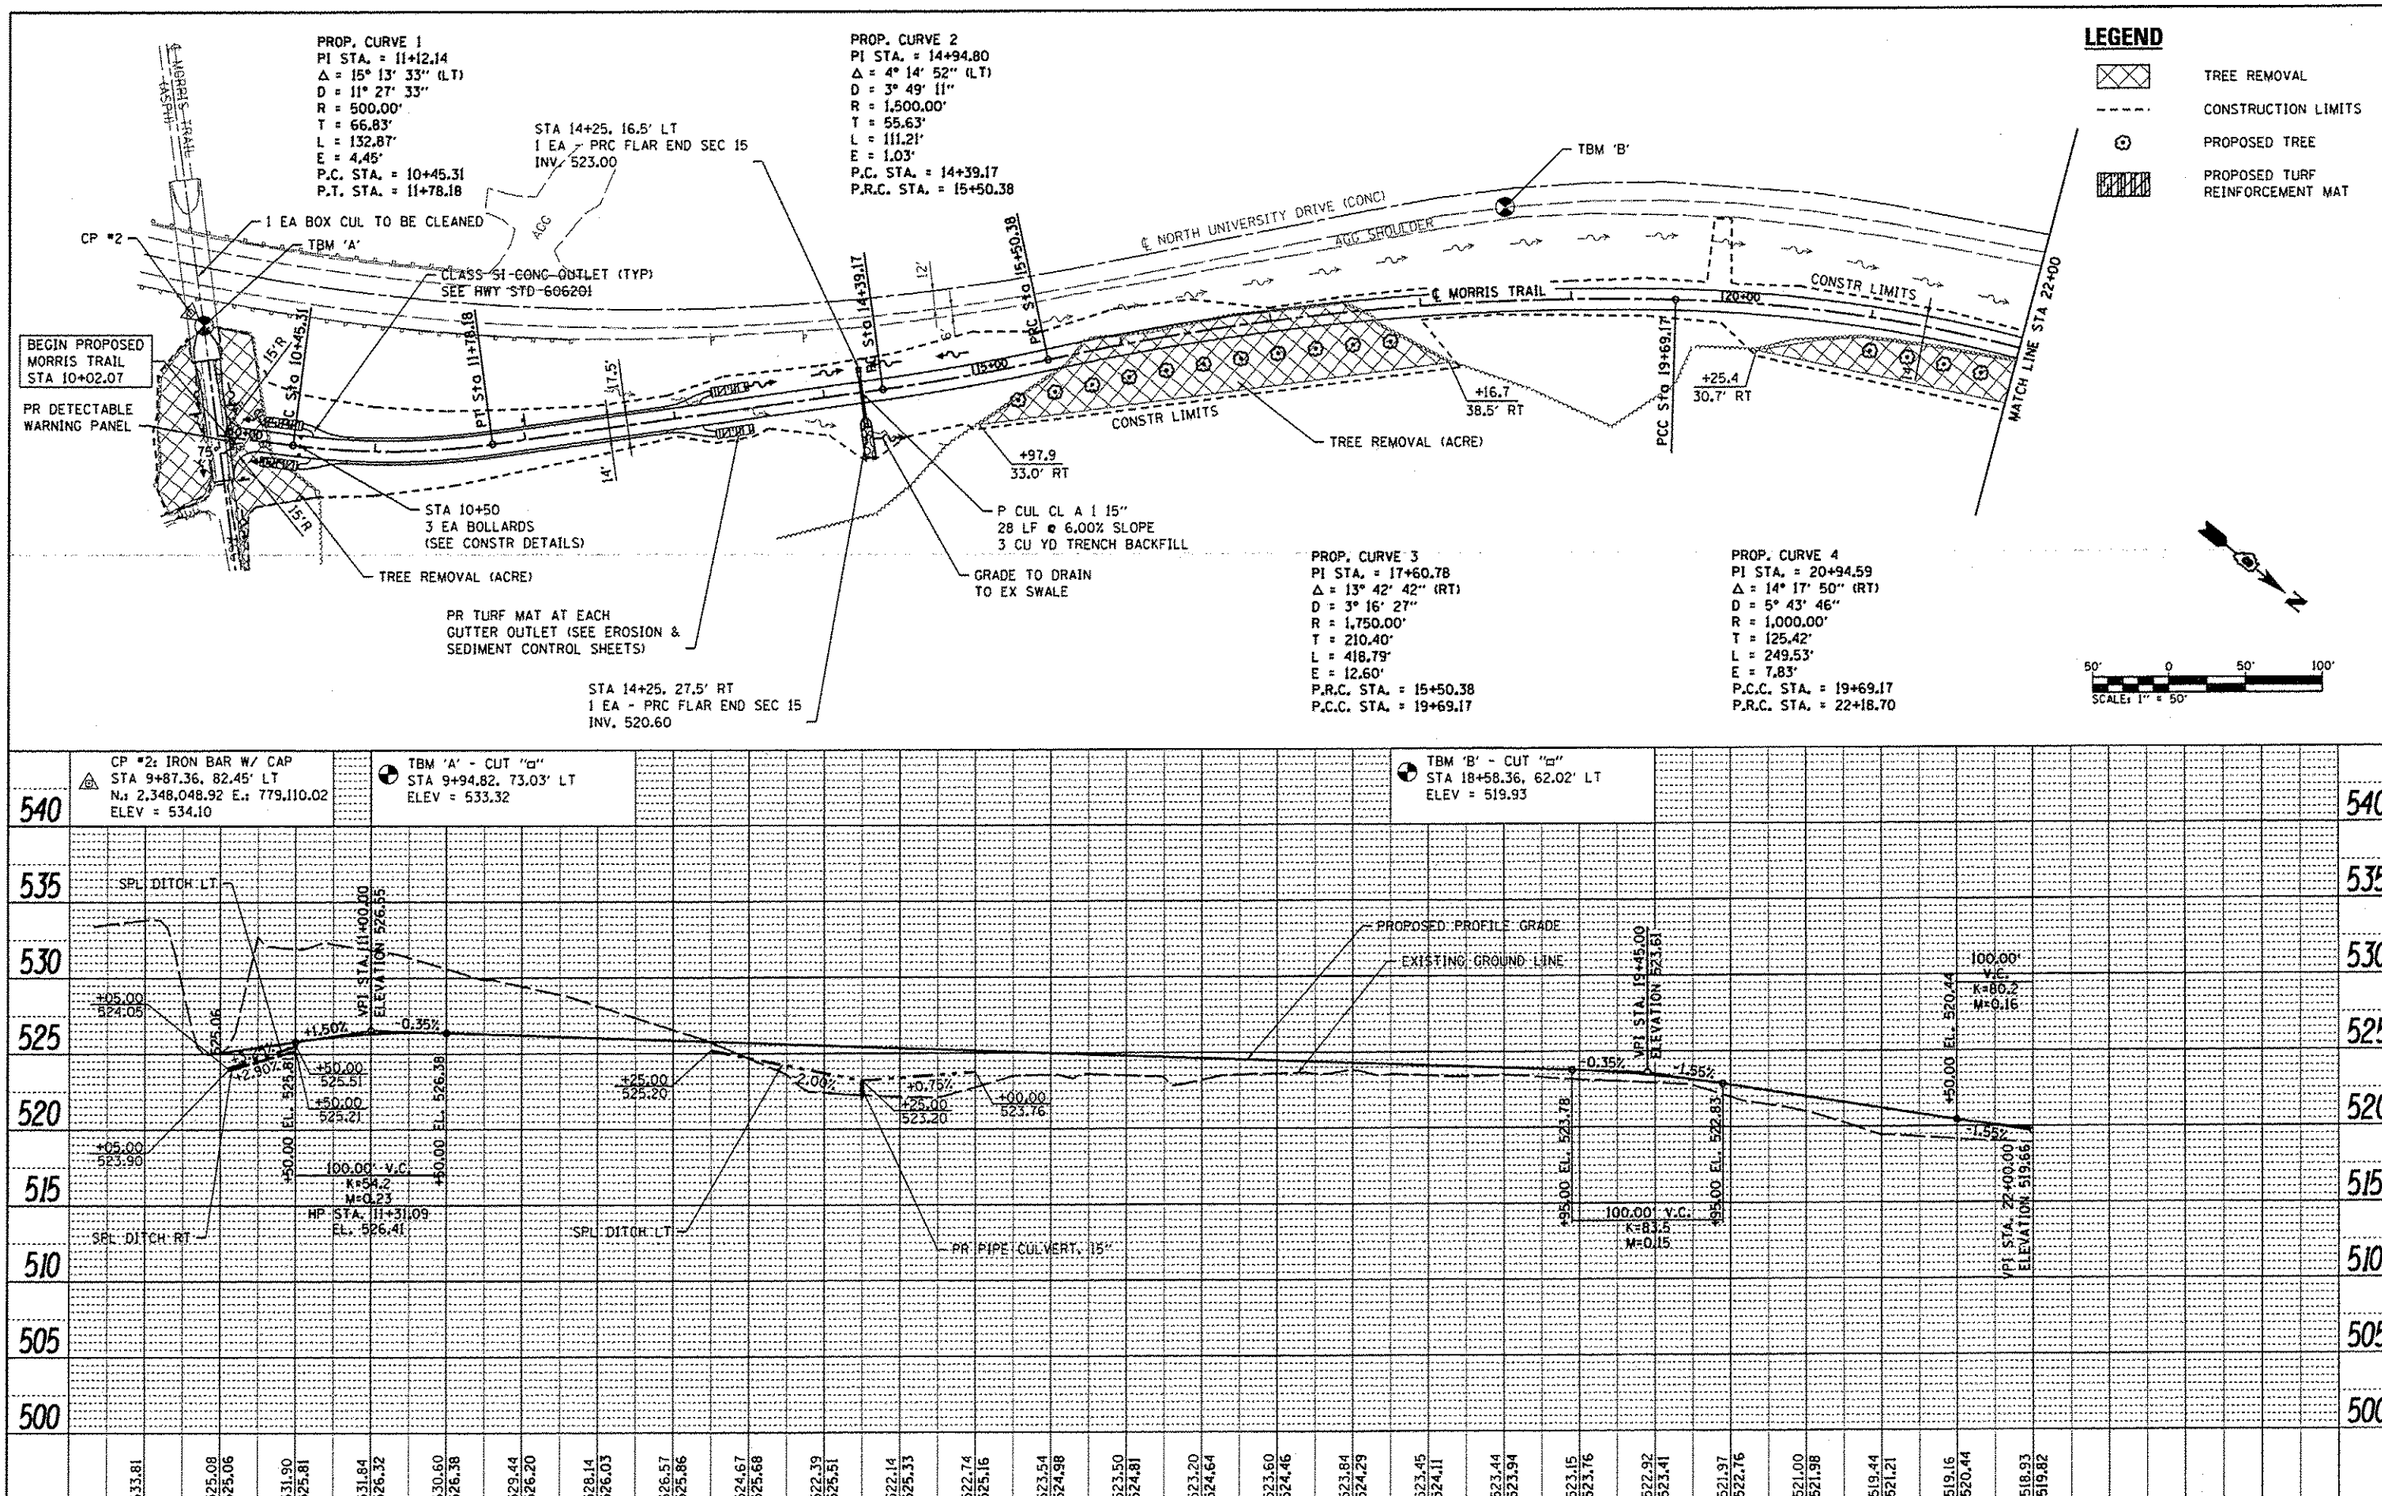

FILE NAME = D829073-sht-plnprf.dgn	USER NAME = randy	DESIGNED - TLC	REVISED -
	PLOT TIME = 10:02:55 AM	DRAWN - RGV	REVISED -
	PLOT SCALE = 100.0000 ' / IN.	CHECKED -	REVISED -
	PLOT DATE = 6/11/2012	DATE -	REVISED -

STATE OF ILLINOIS
DEPARTMENT OF TRANSPORTATION

PLAN & PROFILE SHEETS

SCALE: 1"=50' | SHEET NO. 1 OF 3 SHEETS | STA. 10+00 TO STA. 22+00

F.A. RTE.	SECTION	COUNTY	TOTAL SHEETS	SHEET NO.
	10-00006-01-BT	MADISON	33	9
MORRIS TRAIL		CONTRACT NO. 97499		
	ILLINOIS FED. AID PROJECT			