F.A.U. ROUTE	SECTION	COUNTY	TOTAL SHEETS	SHEET NUMBER
N/A	12-00135-00-SW	JEFFERSON	32	16
	ILLINOIS	CONTRACT	97485	

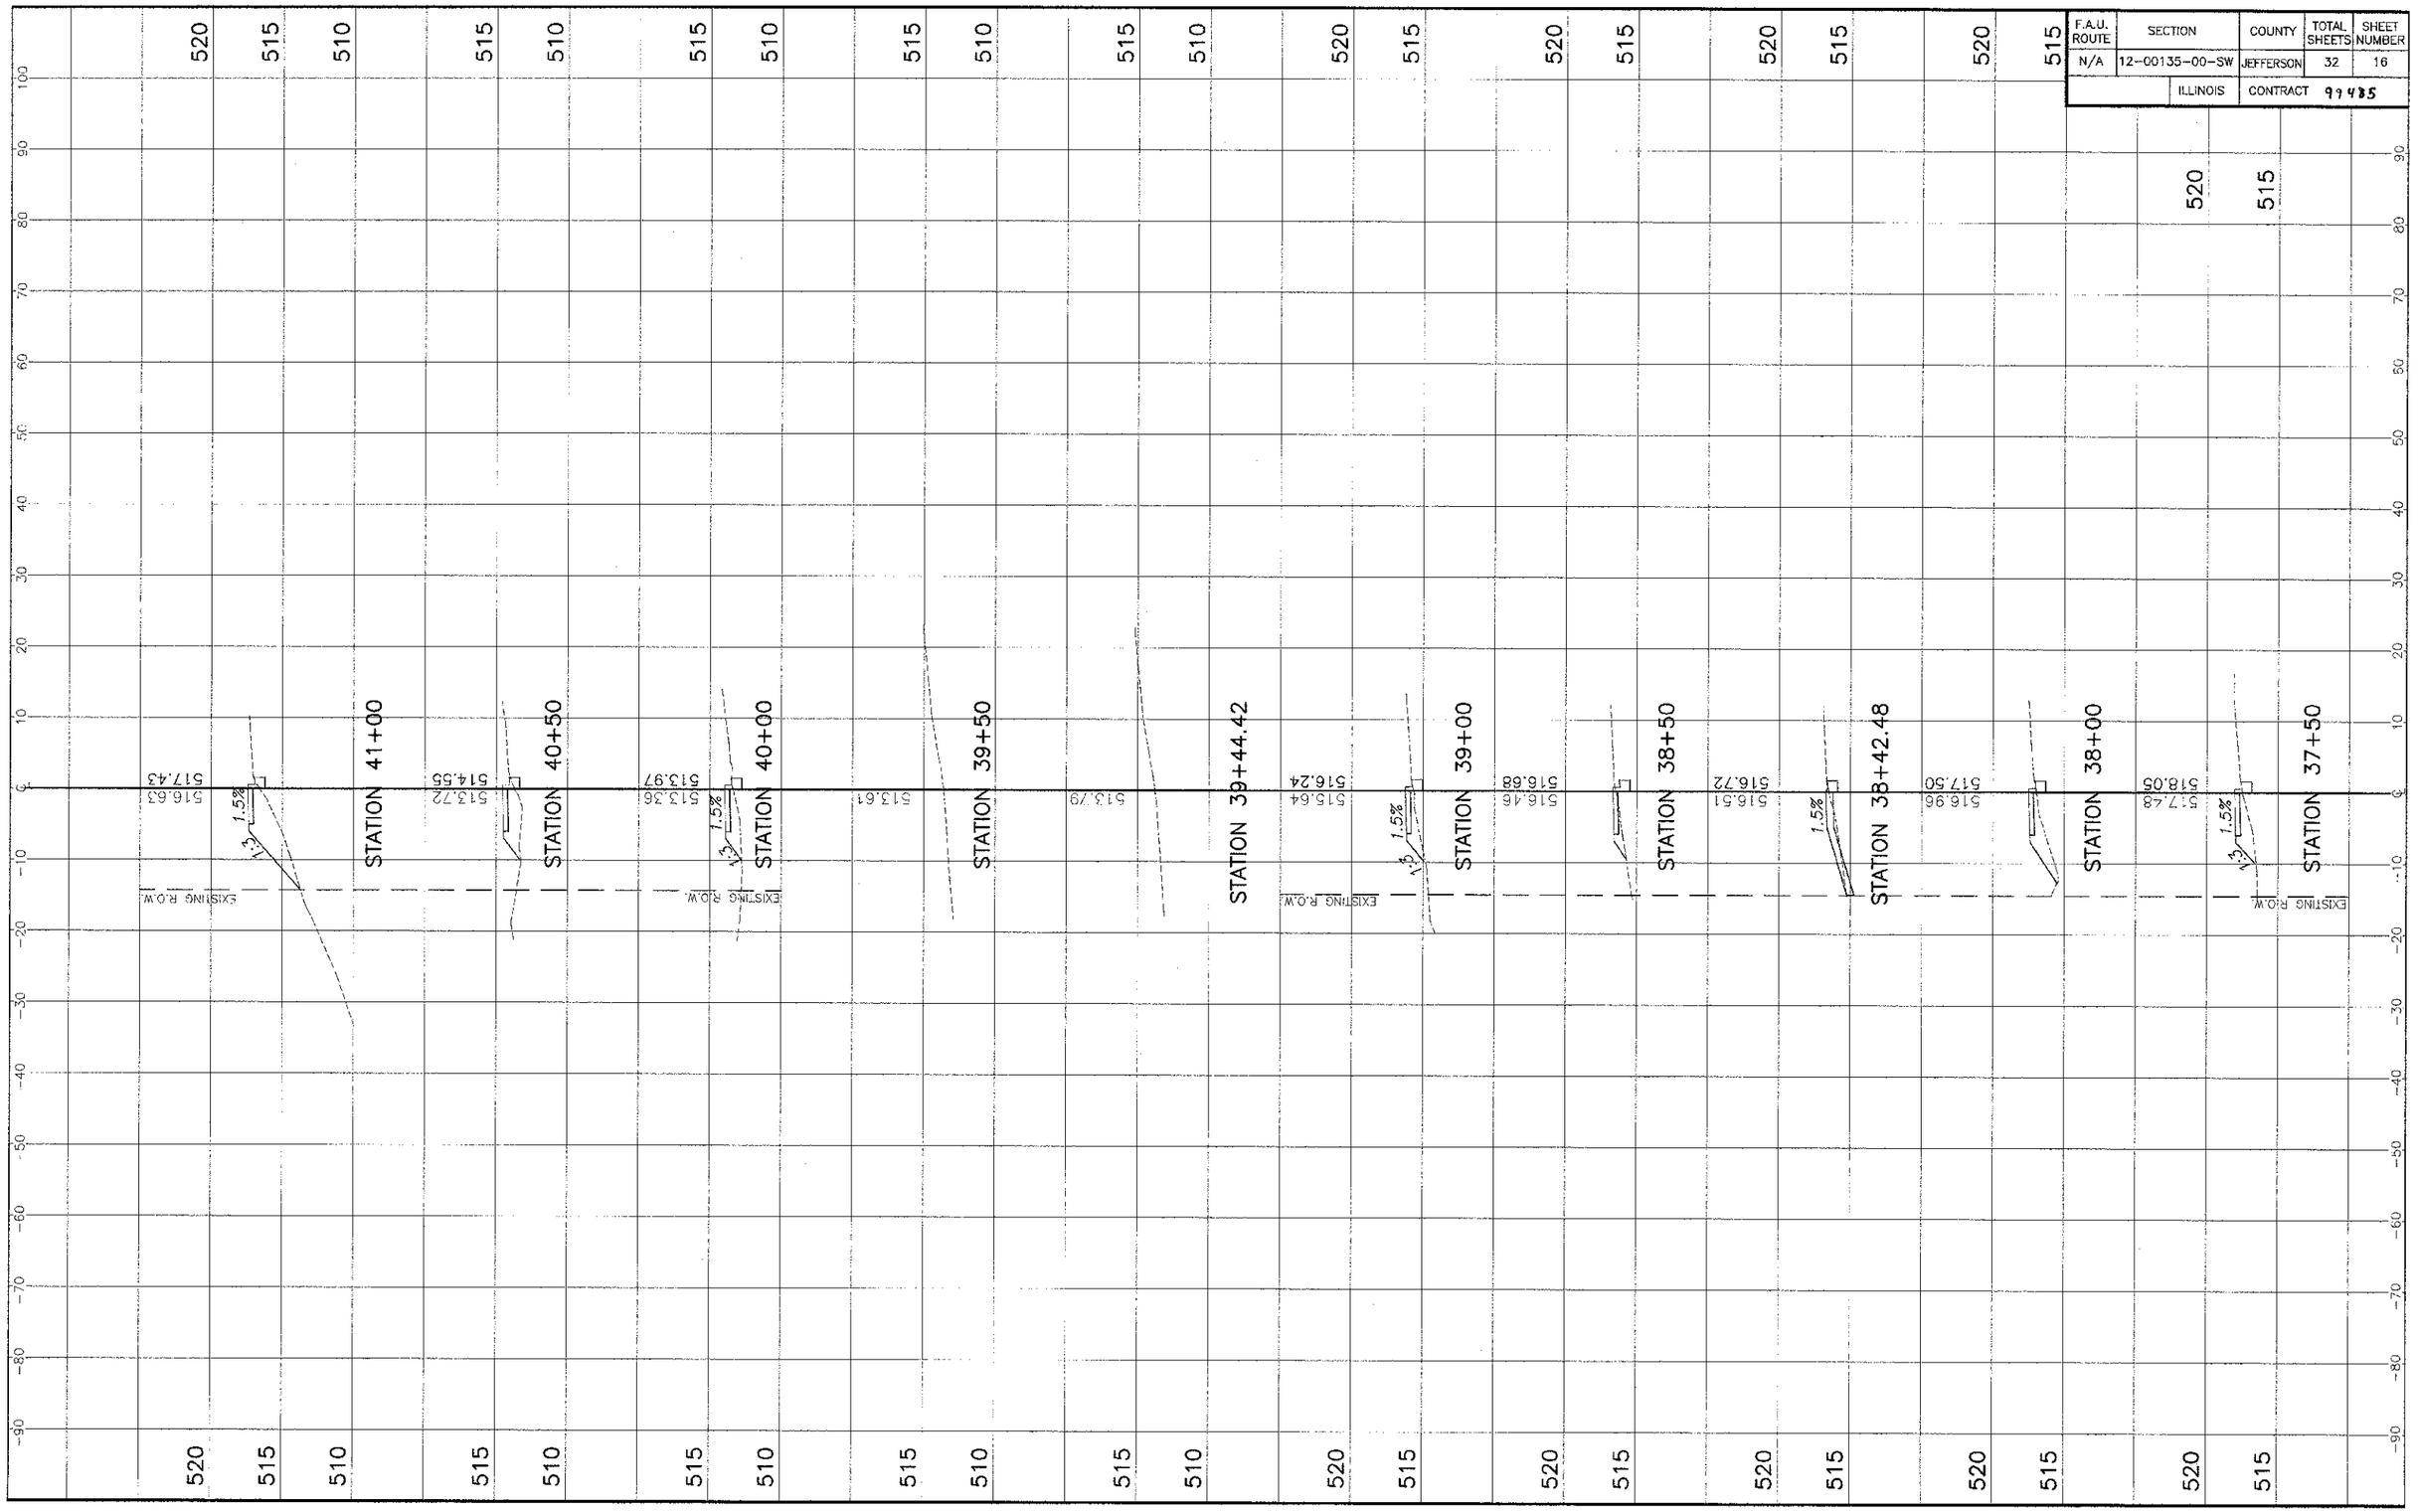

PEACH STREET (LEFT) CROSS SECTIONS
SEC. 12-00135-00-SW JEFFERSON COUNTY

Plotted by M.A.L.