| F.A.U. ROUTE | SECTION | COUNTY | TOTAL SHEETS | SHEET NUMBER |
|---|---|---|---|---|
| N/A | 12-00135-00-SW | JEFFERSON | 32 | 29 |
| | ILLINOIS | CONTRACT 99435 | | |

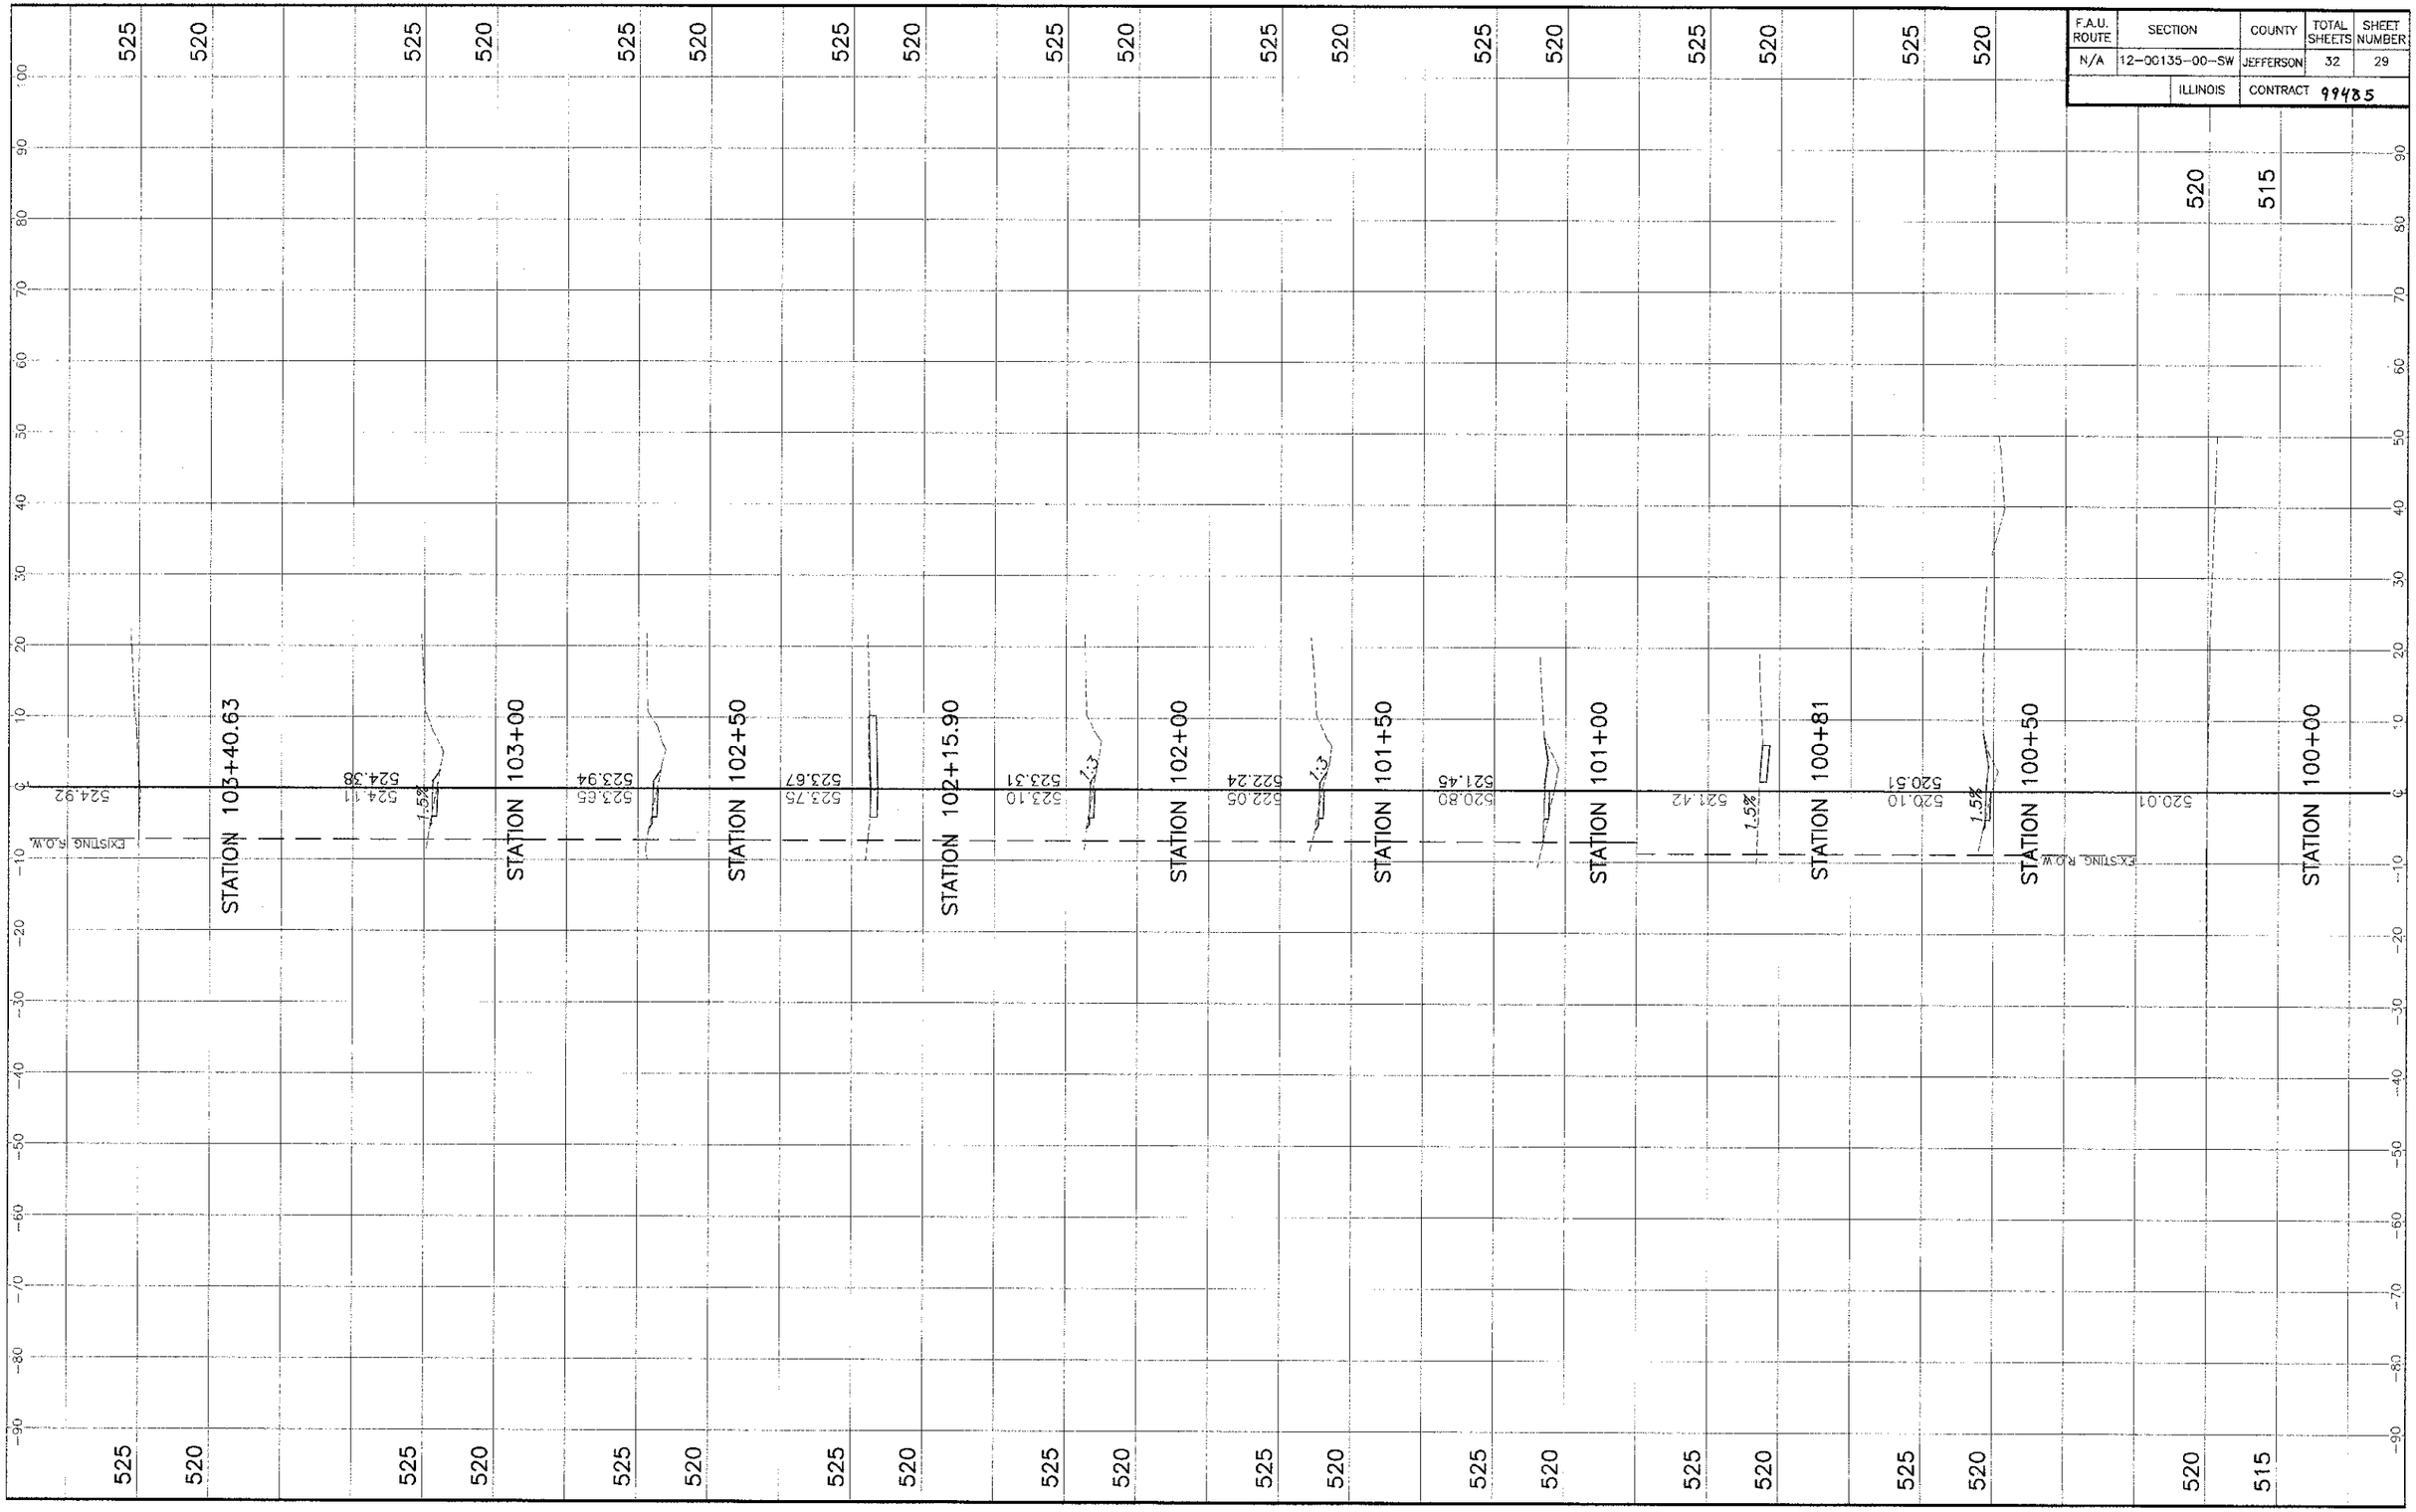


JAMISON BLVD. CROSS SECTIONS
SEC. 12-00135-00-SW JEFFERSON COUNTY