F.A.I. RTE.	SECTION	COUNTY	TOTAL SHEETS	SHEET NO.
90/94	*	COOK	312	284

FED. ROAD DIST. NO. 1	ILLINOIS	FED. AID PROJECT
60A62	* (1919.15, 2021-922 PT1 & PT2) R-1	

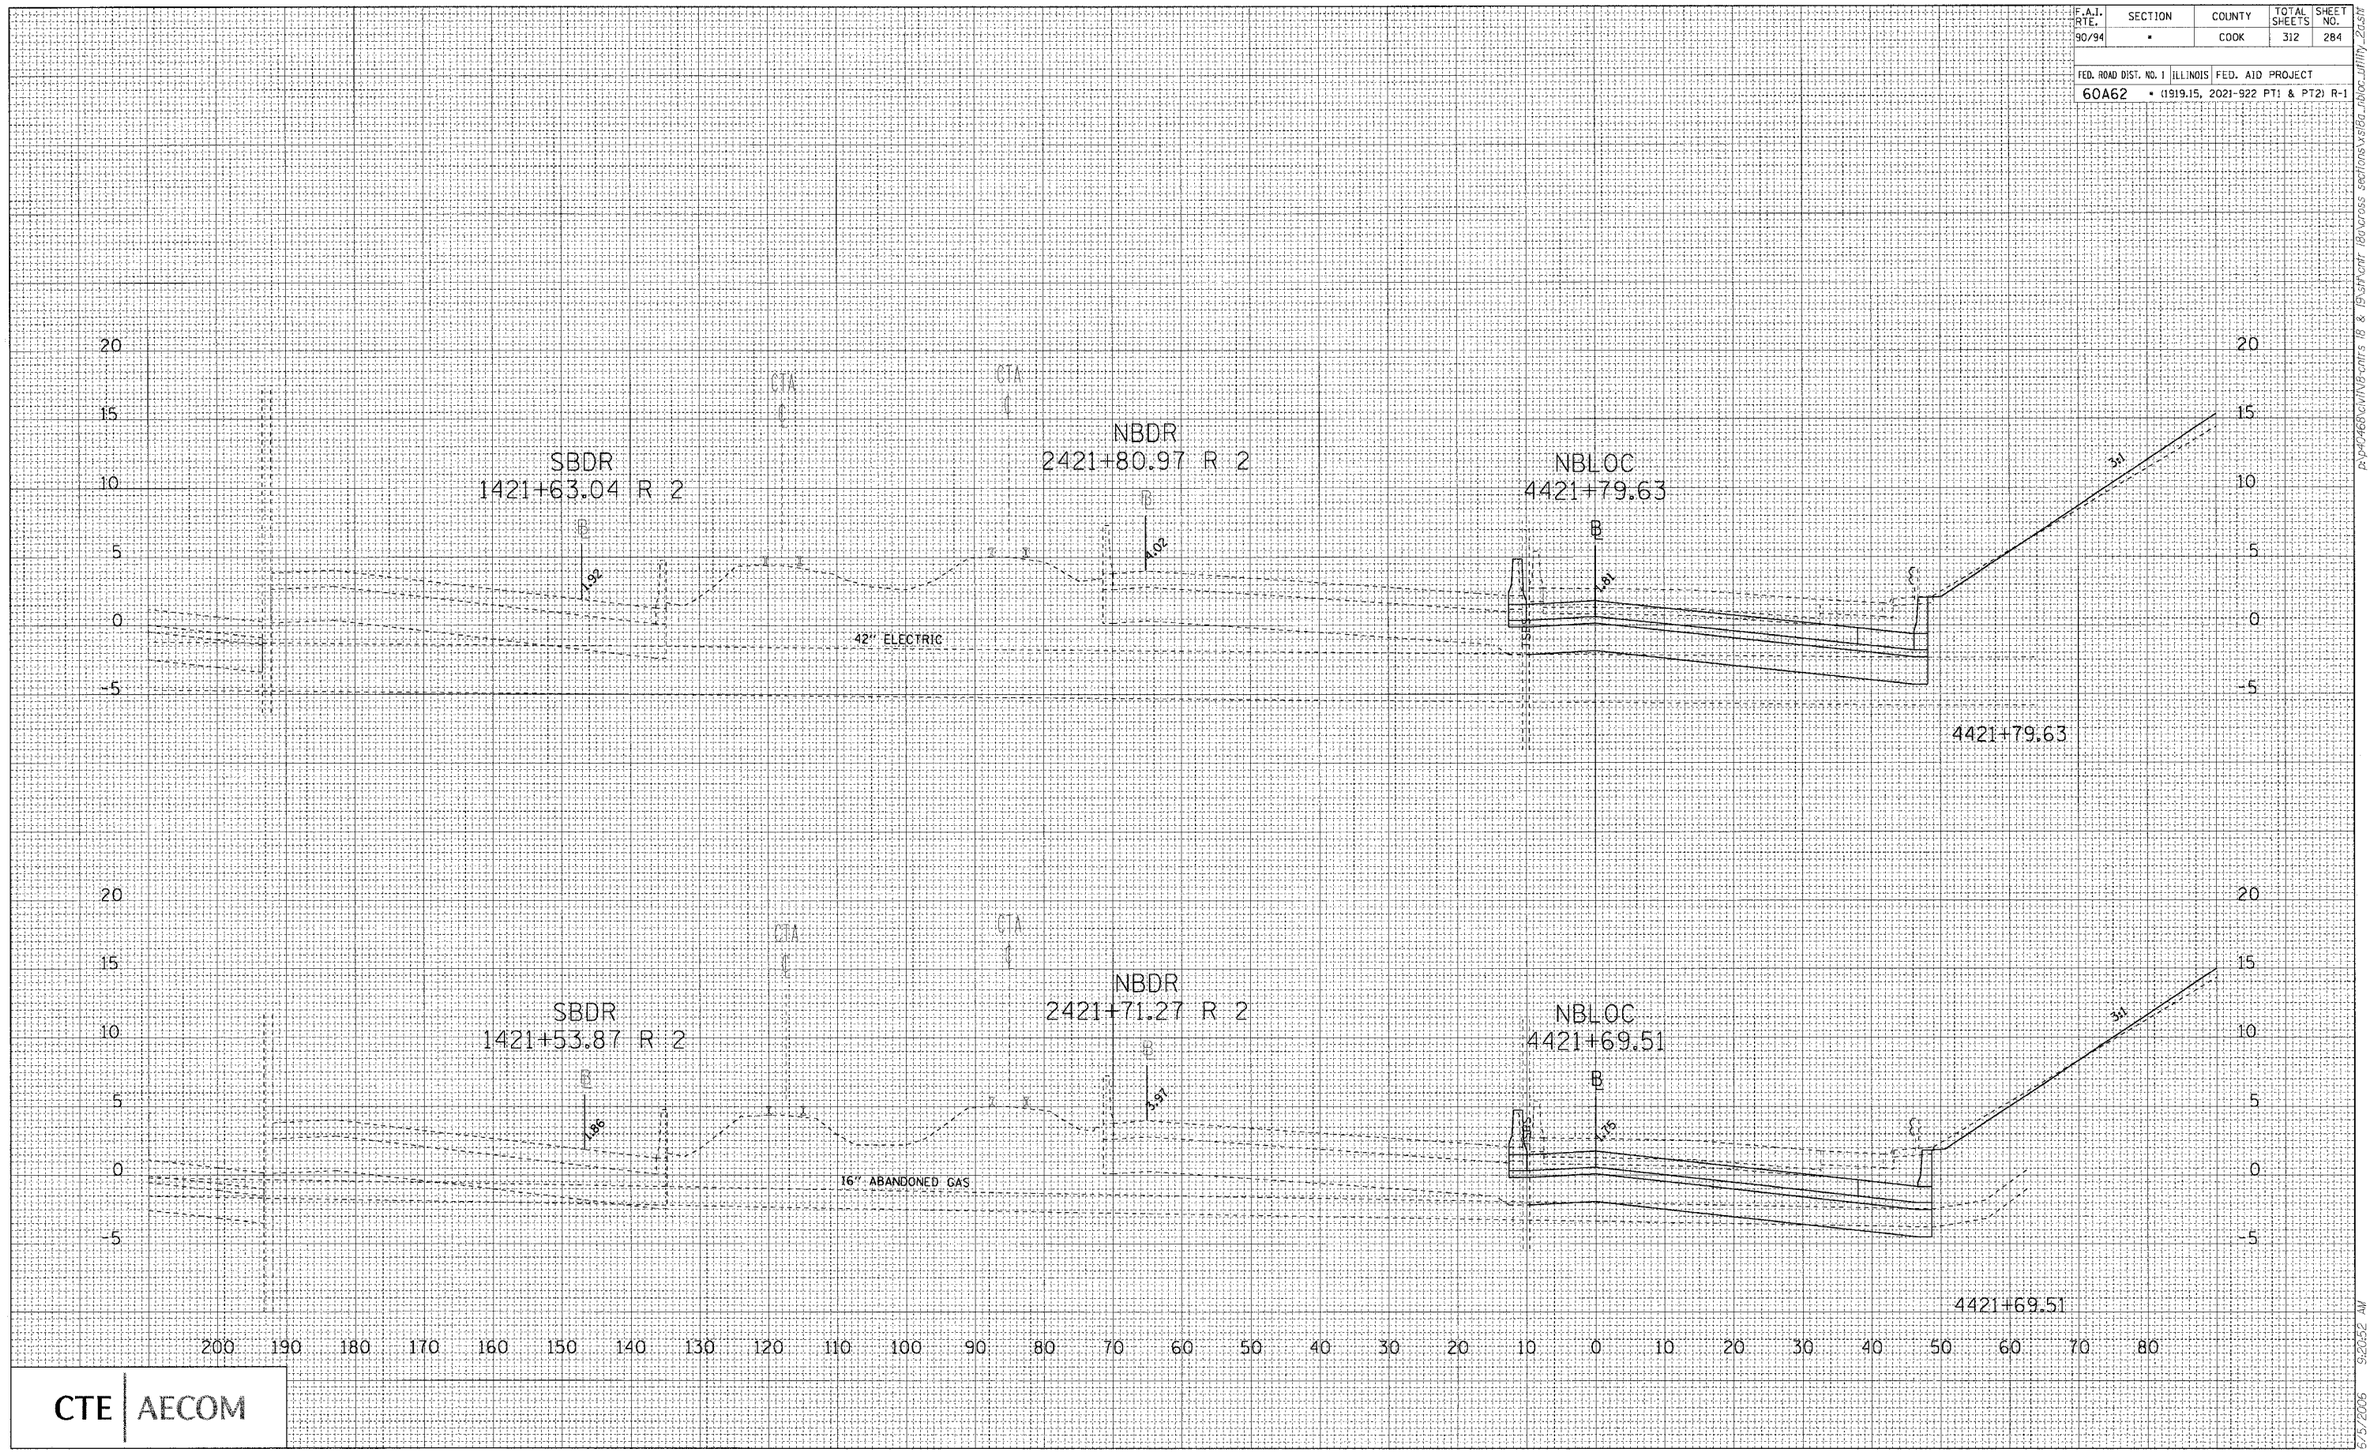

CTE | AECOM

NB DAN RYAN LOCAL LANES - UTILITY CROSSINGS