F.A.I. RTE.	SECTION	COUNTY	TOTAL SHEETS	SHEET NO.
90/94	*	COOK	312	285

FED. ROAD DIST. NO. 1 | ILLINOIS | FED. AID PROJECT

60A62 * (1919.15, 2021-922 PT1 & PT2) R-1

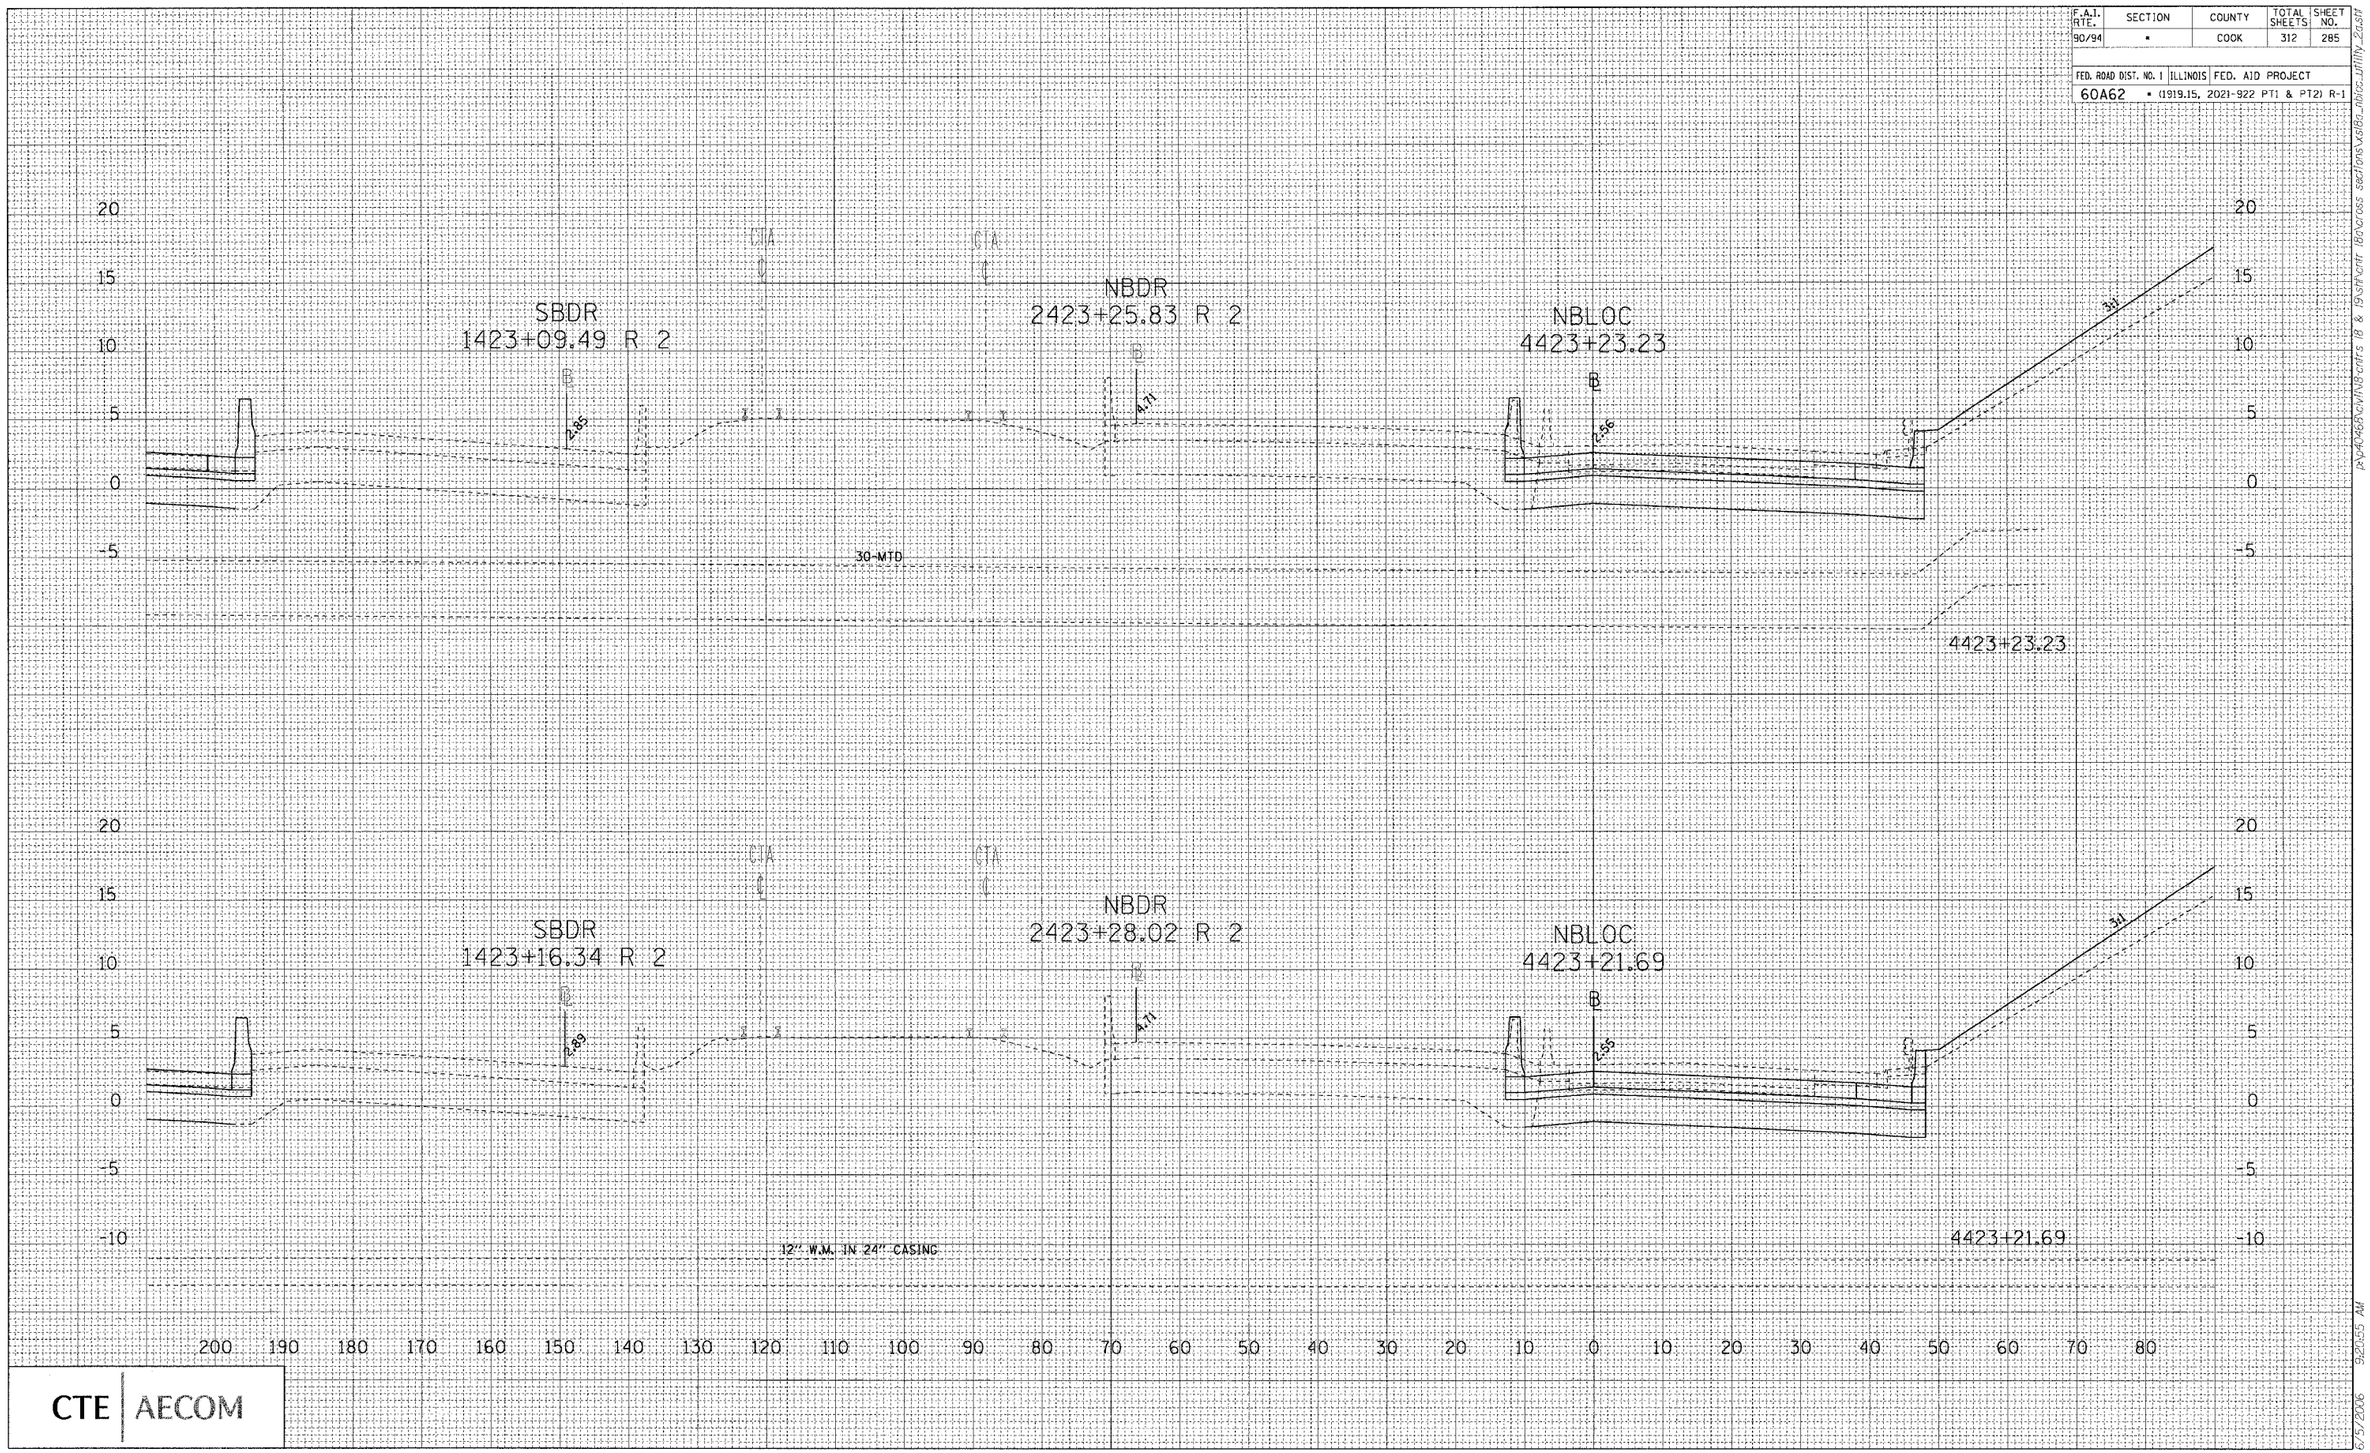

CTE | AECOM

NB DAN RYAN LOCAL LANES - UTILITY CROSSINGS