F.A.I. RTE.	SECTION	COUNTY	TOTAL SHEETS	SHEET NO.
90/94	*	COOK	312	287
FED. ROAD DIST. NO. 1	ILLINOIS	FED. AID PROJECT		
60A62	* (1919.15, 2021-922 PT1 & PT2) R-1			

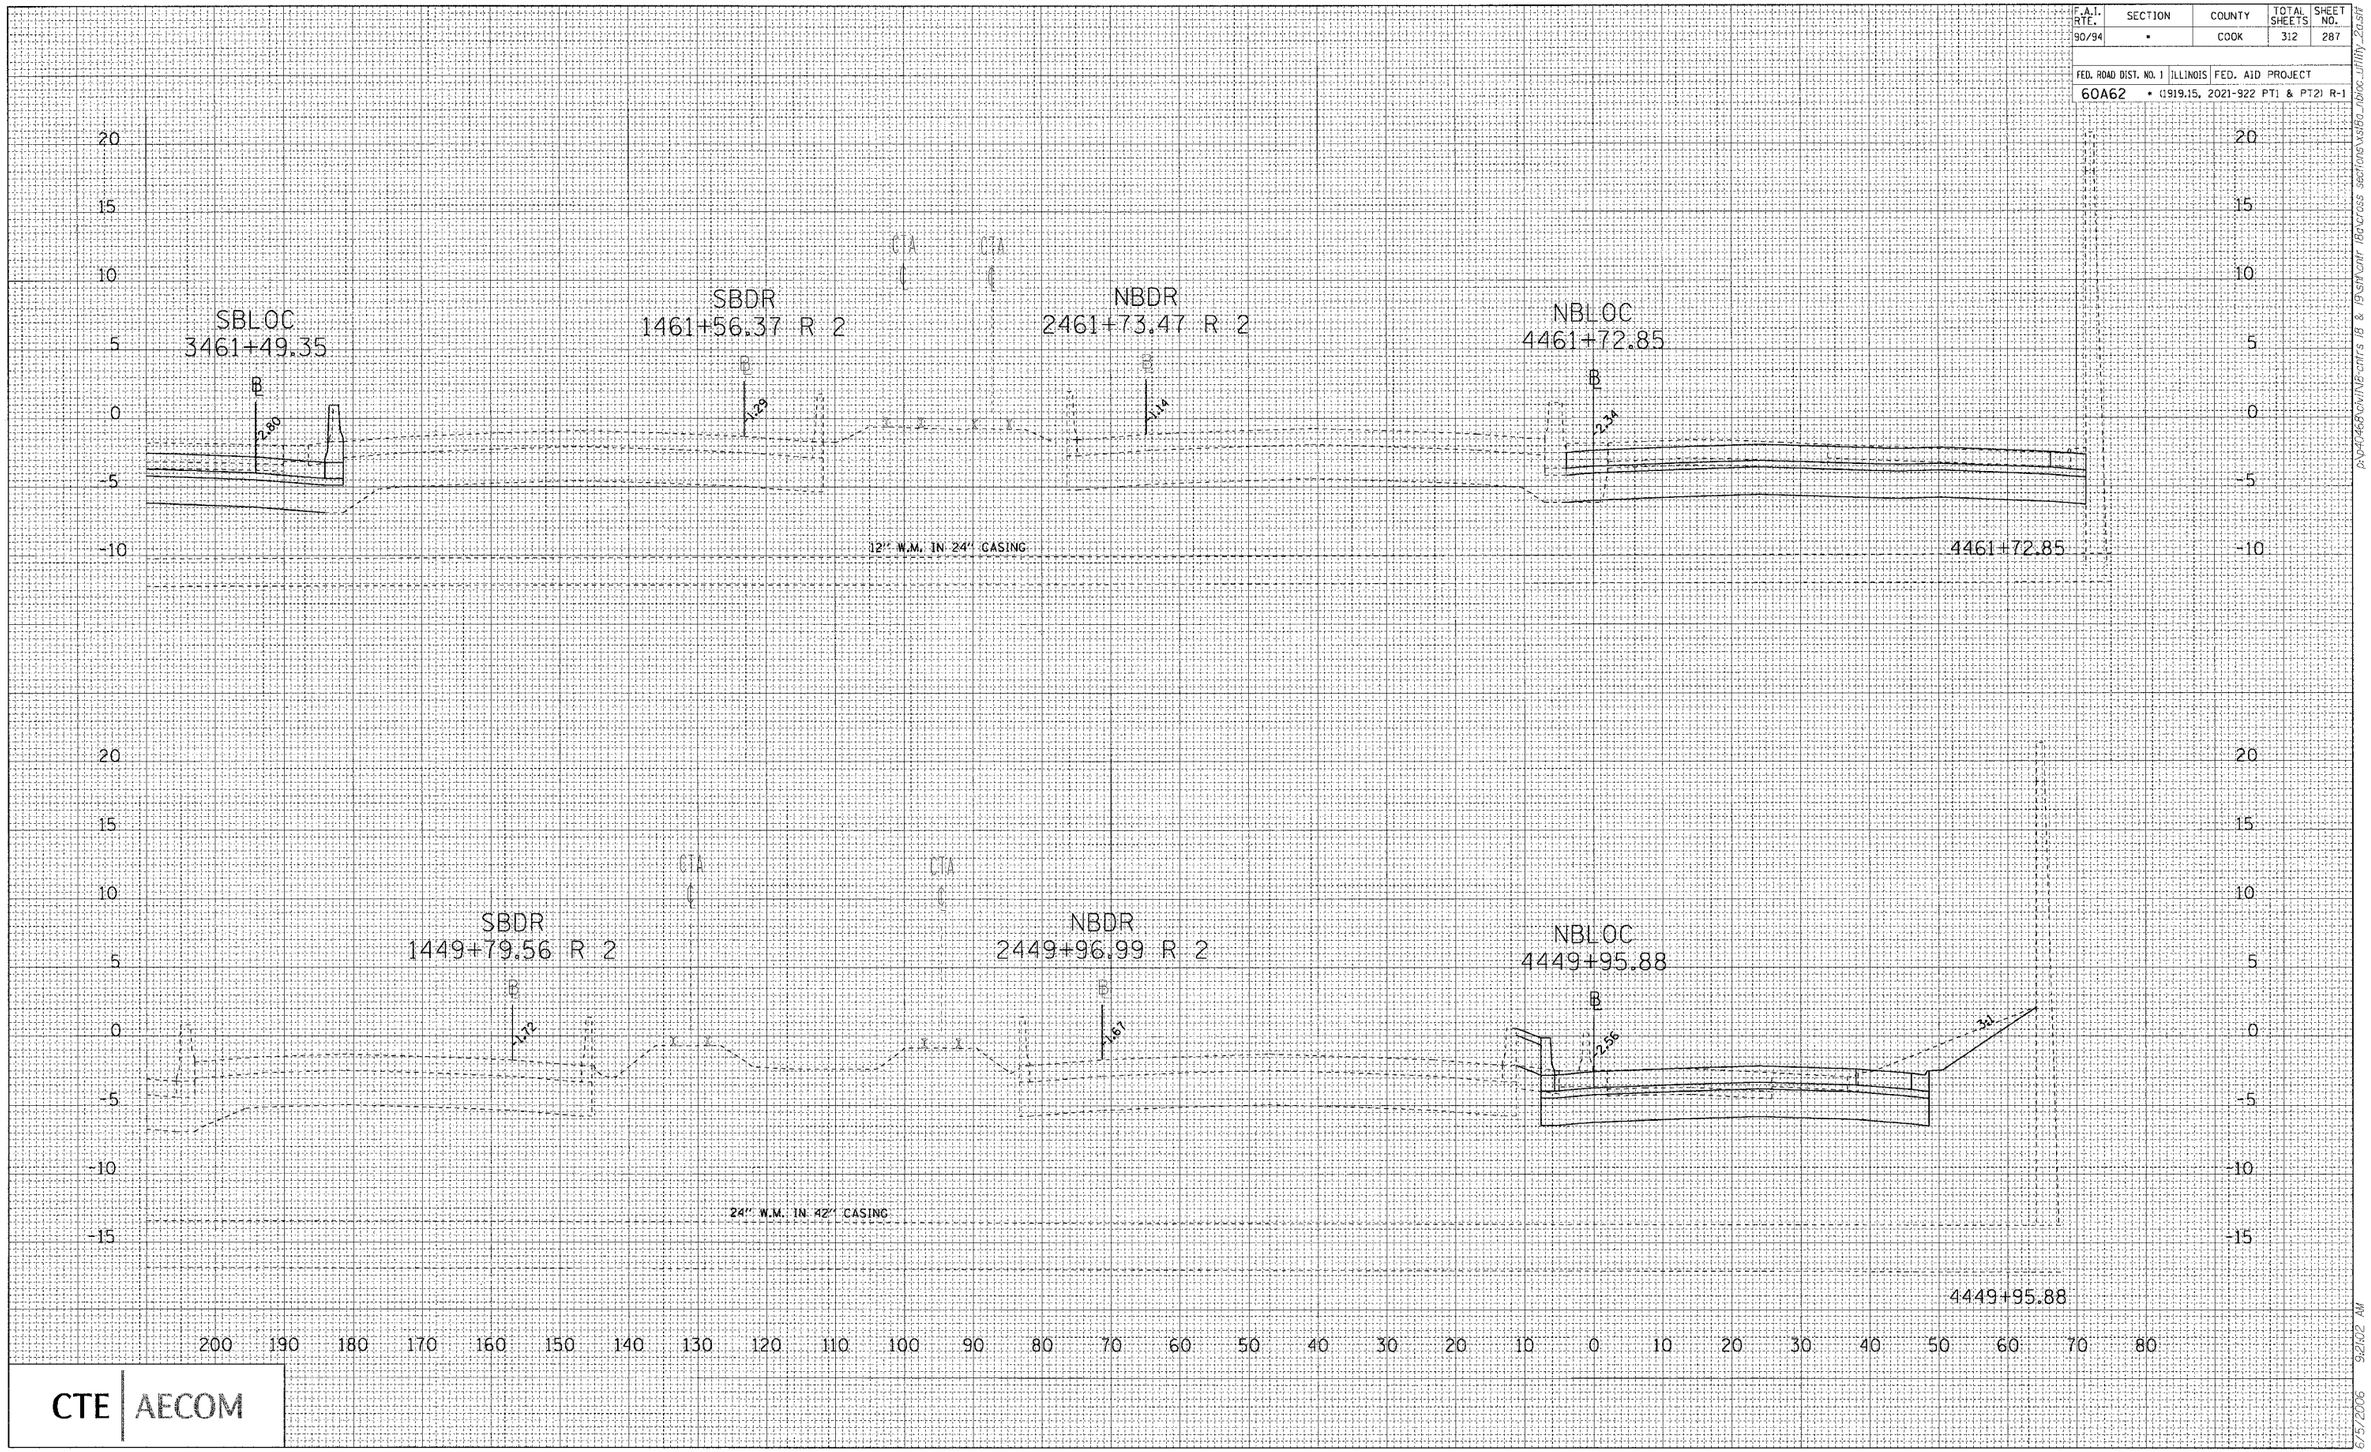

FINAL SURVEY — SURVEYED, PLOTTED, TEMPLATE, AREAS, AREAS CHECKED, NOTE BOOK, NO., BY, DATE

ORIGINAL SURVEY — SURVEYED, PLOTTED, TEMPLATE, AREAS, AREAS CHECKED, NOTE BOOK, NO., BY, DATE

CTE | AECOM

p:\04\60A62\NB\cmrs 18 & 19\sht\cmr 18across sections\sb_nblloc_shtty_2b.sht 6/5/2006 9:21:02 AM

NB DAN RYAN LOCAL LANES - UTILITY CROSSINGS