F.A. RTE.	SECTION	COUNTY	TOTAL SHEETS	SHEET NO.
90/94	(1918.15, 2021-022 PT1 & PT2) R-1	Cook	312	289
STA.		TO STA.		
FED. ROAD DIST. NO.		ILLINOIS	FED. AID PROJECT	

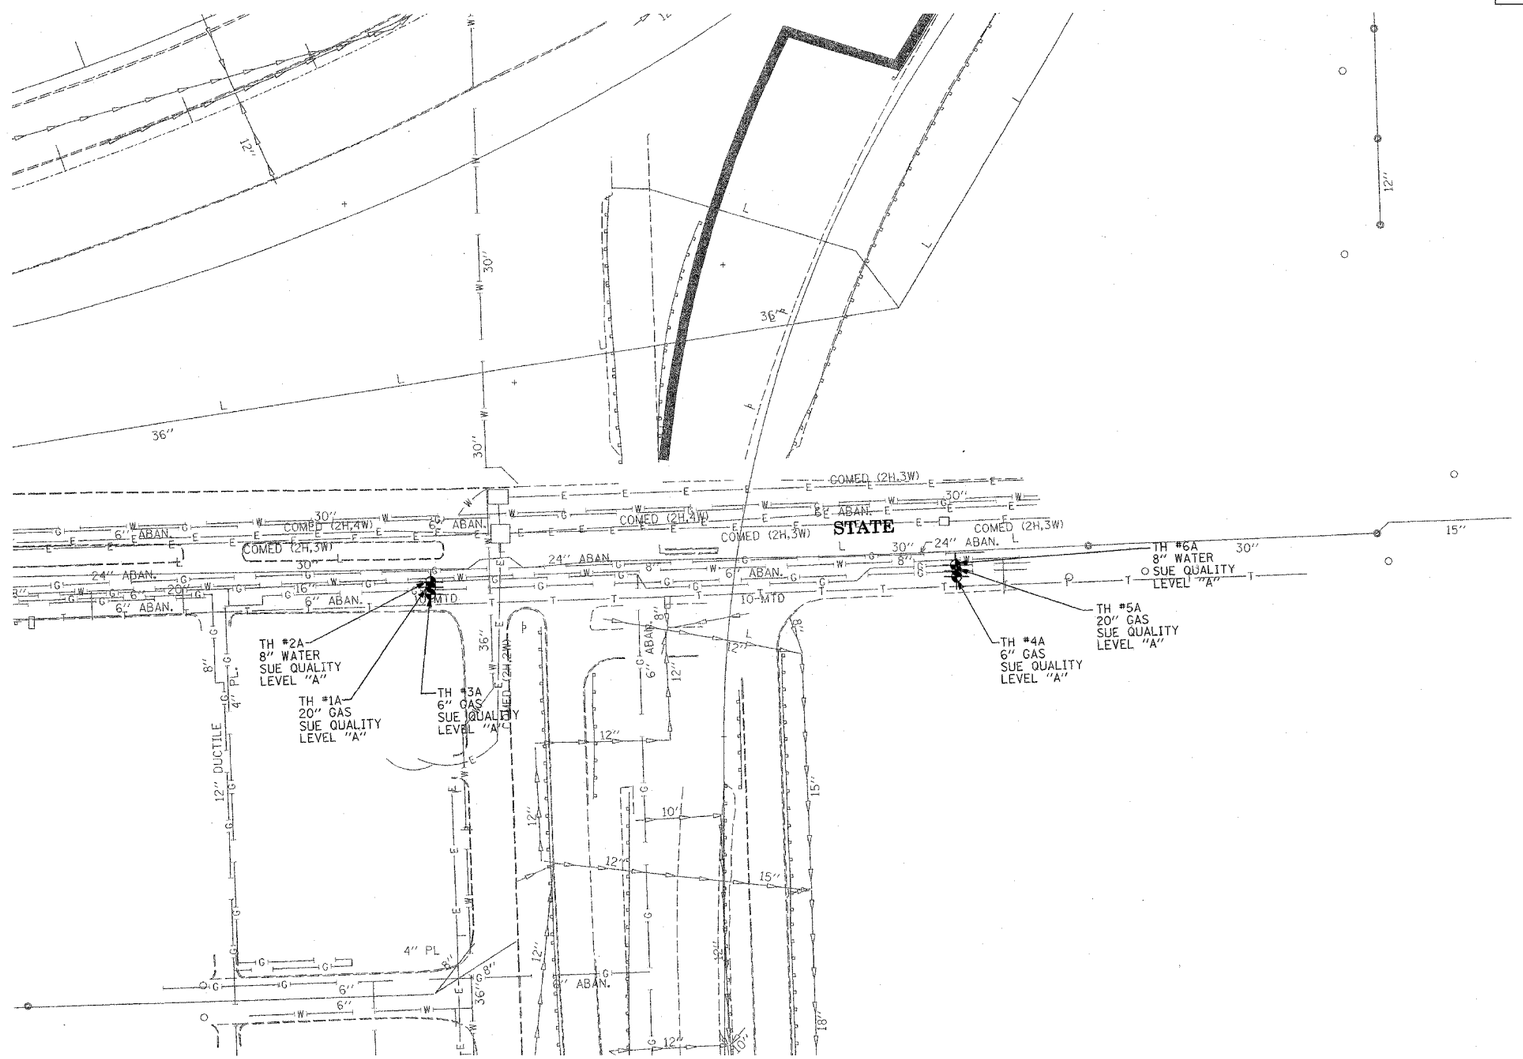

TBE GROUP, INC.

CIVIL ENGINEERING * TRANSPORTATION * ENVIRONMENTAL * PLANNING * UTILITY ENGINEERING/LOCATING

SOUTHERN REGION: FL,GA,SC,NC
NORTHERN REGION: IL,IN,MI,OH,MD,NJ,NY PA,VA,CANADA
WESTERN REGION: AZ,NV,NM,TX,CA,OR,UT,WA

IL09500164, 167, 168, 170, 171, 179, 180, 182, 204, 205, 206, 211, 212, 219, 221, 225, 226, 227, 228, 230, 232
TBE SUE PAGE NO: 20 of 36
Checked by: [signature] 8-8-02
SUE Quality Level "A" : Test Holes
SUE Quality Level "B" : Designating

—TS—	TRAFFIC SIGNAL
—SL—	STREET LIGHT
—COCE—	CITY OF CHICAGO ELECTRIC
—T—	TELEPHONE
—W—	WATER
—G—	GAS
—CTV—	CABLE TELEVISION
—FO—	FIBER OPTIC
—E—	ELECTRIC
	TEST HOLE

Utilities shown on these plans as depicted in the legend have been investigated by TBE Group, Inc in accordance with SUE Industry Standards. All other information shown has been provided to TBE Group, Inc by others.

TBE could not locate buried utilities directly beneath the expressway due to traffic and safety issues.

205 W. WACKER DRIVE
SUITE 1020
CHICAGO, IL 60606
(312) 704-1970

REVISIONS	
NAME	DATE

ILLINOIS DEPARTMENT OF TRANSPORTATION

SUE Investigation of Underground Utilities

I-90/I-94 Dan Ryan Expressway from I-57. to 69th Street
Contract Number: 62590, 62592, 62594

SQL "B" DATE : 7/22/04

DRAWN BY : KLC
SCALE : 1" = 50'