F.A.I. RTE.	SECTION	COUNTY	TOTAL SHEETS	SHEET NO.
90/94	•	COOK	247	89
STA. 3434+00	TO STA. 3458+00			
FED. ROAD DIST. NO. 1	ILLINOIS	FED. AID PROJECT		

60A63 • (1919.15, 2021-922 PT1 & PT2) R-2

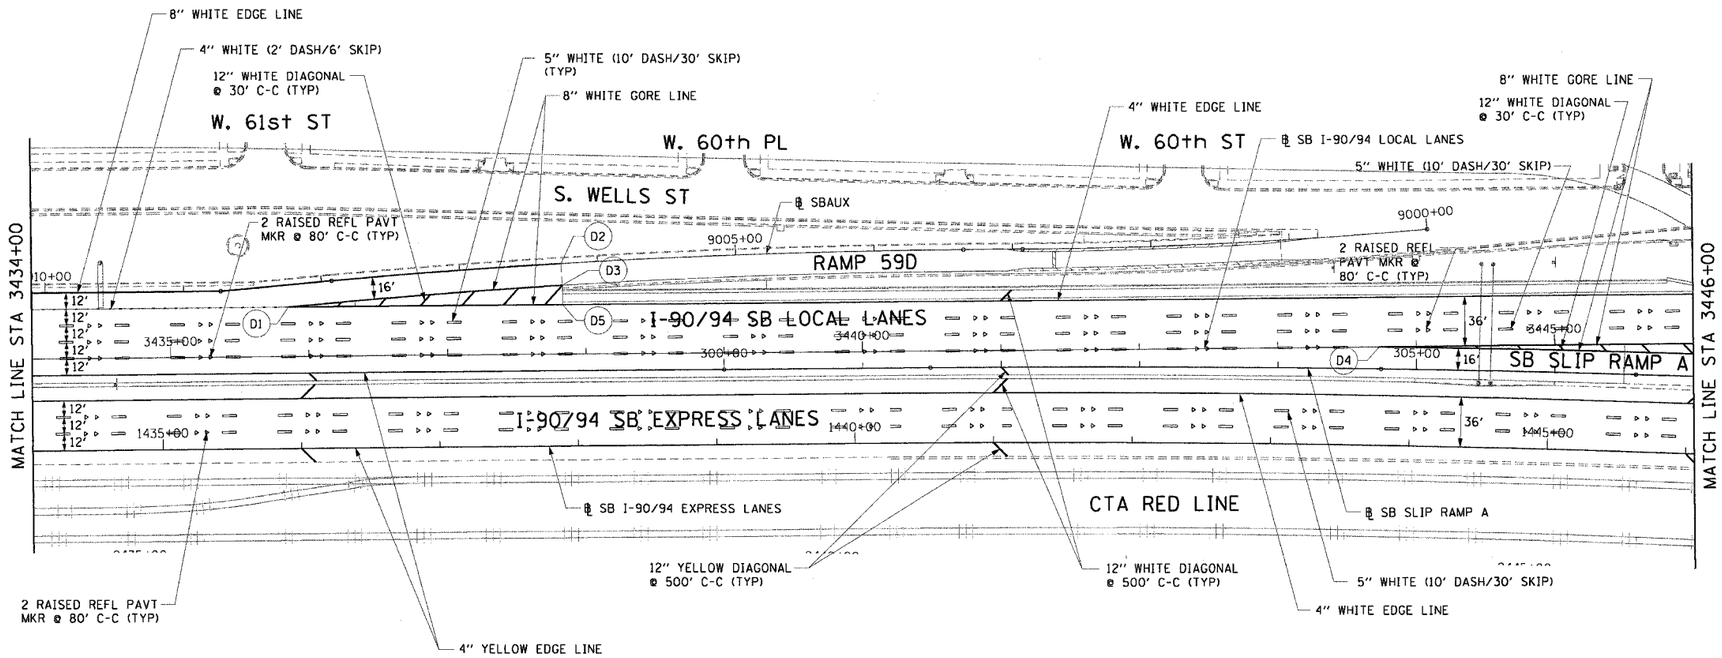

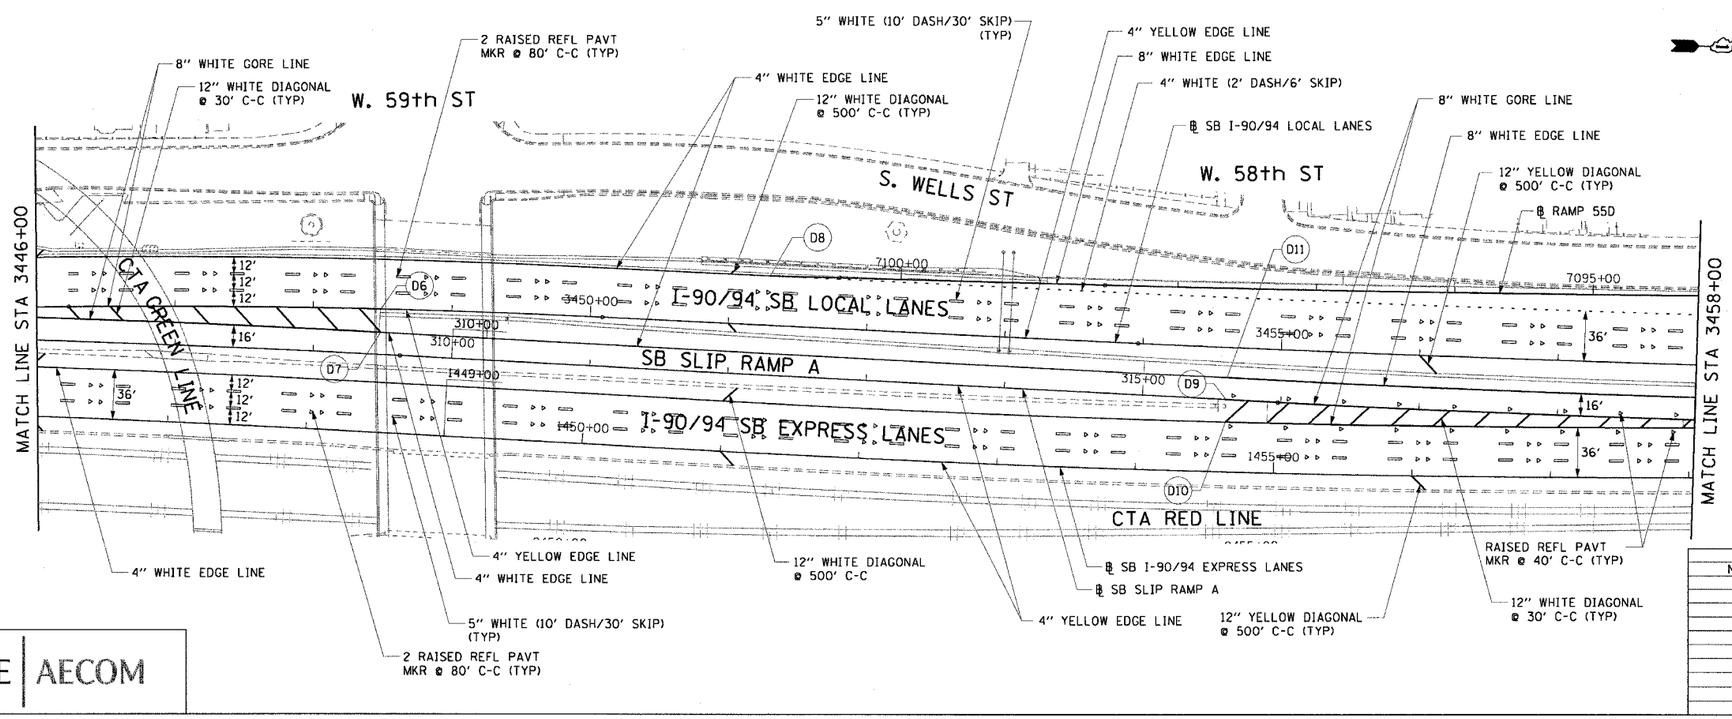

NOTES:

1. ALL PAVEMENT MARKINGS SHALL BE POLYUREA.
2. THE PAVEMENT MARKINGS SHALL MATCH THOSE OF CONTRACT 62837 AT RAMP 59D.
3. FOR PAVEMENT MARKING DETAILS, SEE DISTRICT 1 STANDARDS TC-12 AND TC-13.

PT.	STATION	OFFSET	PT.	STATION	OFFSET
D1	3435+85.25	36.00' LT	D7	3448+48.77	16.72' RT
D2	3437+82.54	65.98' LT	D8	3451+28.70	36.00' LT
D3	3437+83.39	50.00' LT	D9	315+60.32	0.00'
D4	3443+73.29	0.00'	D10	1454+64.28	36.00' LT
D5	3437+83.48	36.00' LT	D11	315+60.32	16.00' LT
D6	3448+48.77	0.00'			

0 50' 100'

PM-4

CTE | AECOM

REVISIONS	
NAME	DATE

ILLINOIS DEPARTMENT OF TRANSPORTATION
F.A.I. 90/94 (DAN RYAN EXPRESSWAY)
63RD STREET TO GARFIELD BLVD (SB LOCAL LANES)

PROPOSED PAVEMENT MARKING PLANS

SCALE: 1"=50'
DATE: June 9, 2006
DRAWN BY: PHP
CHECKED BY: NJH

p:\p40468\civil\18-cntrs 18 & 19\sht\cntr 19a\pavement marking\pm19a0042a.sht
6/5/2006 1:04:58 PM