F.A.I. RTE.	SECTION	COUNTY	TOTAL SHEETS	SHEET NO.
90/94	*	COOK	247	129
STA. 3434+00		TO STA. 3458+00		
FED. ROAD DIST. NO. 1	ILLINOIS	FED. AID PROJECT		

60A63 * (1919.15, 2021-922 PT1 & PT2) R-2

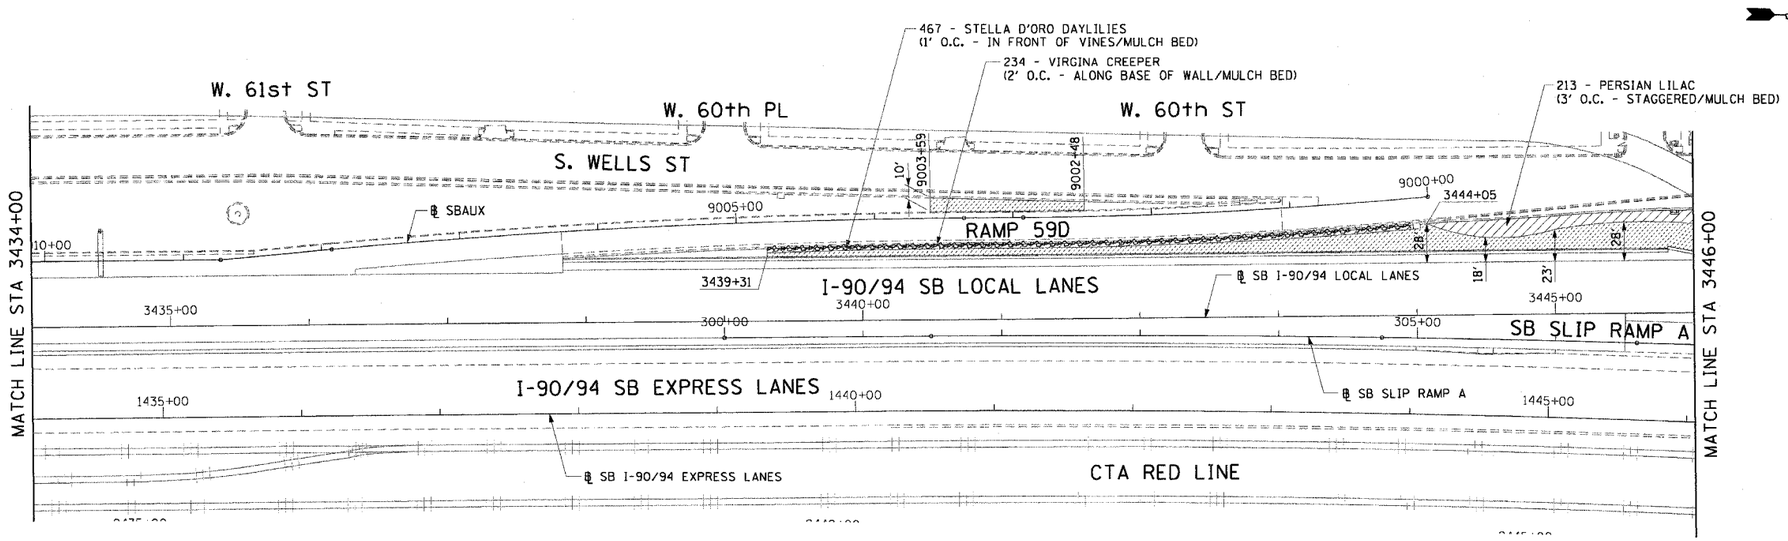

LEGEND:

- TOPSOIL FURNISH AND PLACE, 4"
  SEEDING, CLASS 2A
  EROSION CONTROL BLANKET
- TOPSOIL FURNISH AND PLACE, 12"
  COMPOST FURNISH AND PLACE, 6"
  SEEDING, CLASS 2A
  EROSION CONTROL BLANKET
- TOPSOIL FURNISH AND PLACE, 12"
  COMPOST FURNISH AND PLACE, 6"
  SEEDING, CLASS 4 (MODIFIED)
  SEEDING, CLASS 5A (MODIFIED)
  EROSION CONTROL BLANKET
- TOPSOIL FURNISH AND PLACE, 12"
  COMPOST FURNISH AND PLACE, 6"
  SEEDING, CLASS 4A (MODIFIED)
  SEEDING, CLASS 5 (MODIFIED)
  EROSION CONTROL BLANKET
- PERENNIAL PLANTS, IVY OR SHRUBS
  TOPSOIL FURNISH AND PLACE, 12"
  COMPOST FURNISH AND PLACE, 6"
  EROSION CONTROL BLANKET
- VINE

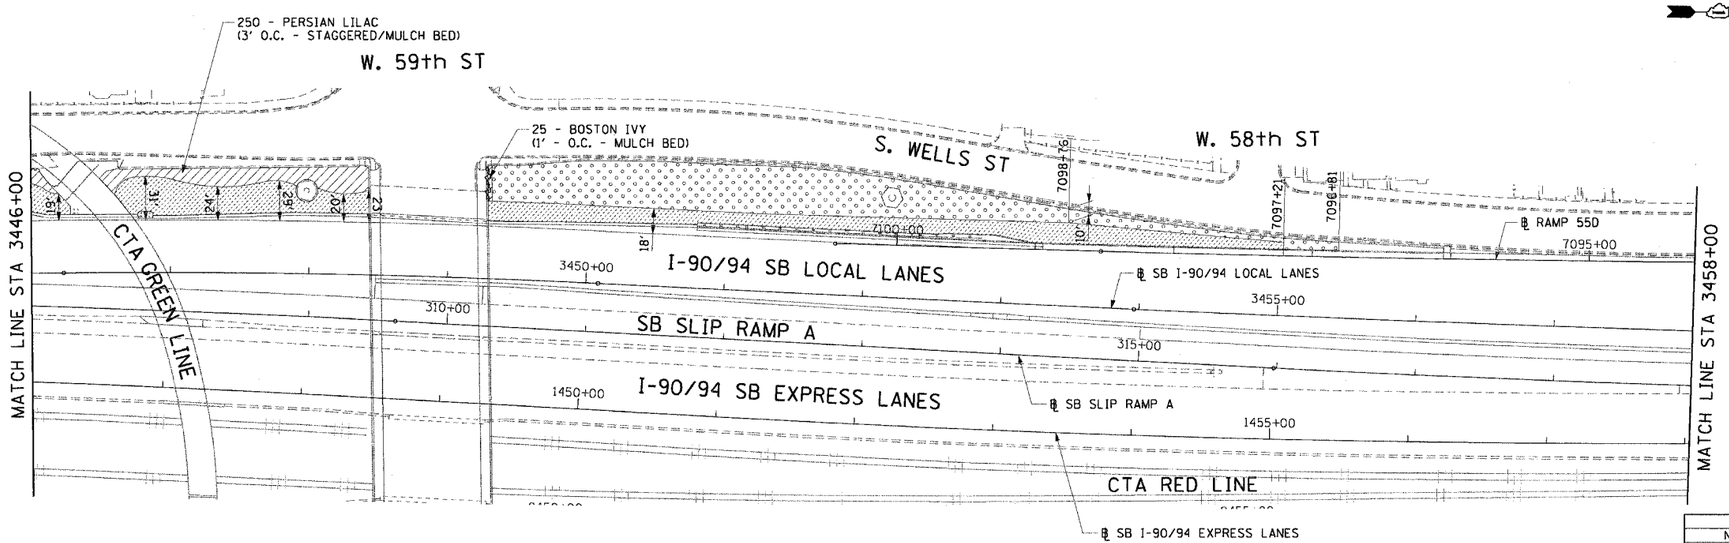

NOTES:

1. THE DIMENSIONS SHOWN ON THE PLANS SHALL BE USED AS A GUIDE TO LAY OUT THE SPECIFIED RESTORATION AREAS.

0 50' 100'

LA-02

REVISIONS	
NAME	DATE

ILLINOIS DEPARTMENT OF TRANSPORTATION
F.A.I. 90/94 (DAN RYAN EXPRESSWAY)
63RD STREET TO GARFIELD BLVD (SB LOCAL LANES)

LANDSCAPING PLANS AND DETAILS

SCALE: 1"=50' DRAWN BY: PHP
DATE: June 9, 2006 CHECKED BY: RMG

CTE | AECOM

P:\P40468\CIVIL\8-Cntrs 18 & 19\SHC\Ctr 19\Landscape\Dg\LA19A0022A.sht 10:30:12 AM 6/22/2006