F.A.I. RTE.	SECTION	COUNTY	TOTAL SHEETS	SHEET NO.
90/94	*	COOK	565	102
STA. 4482+00	TO STA. 4506+00			
FED. ROAD DIST. NO. 1	ILLINOIS	FED. AID PROJECT		
62301	* (2021-922 PT2 ETC 2324.6-1P) R-10			

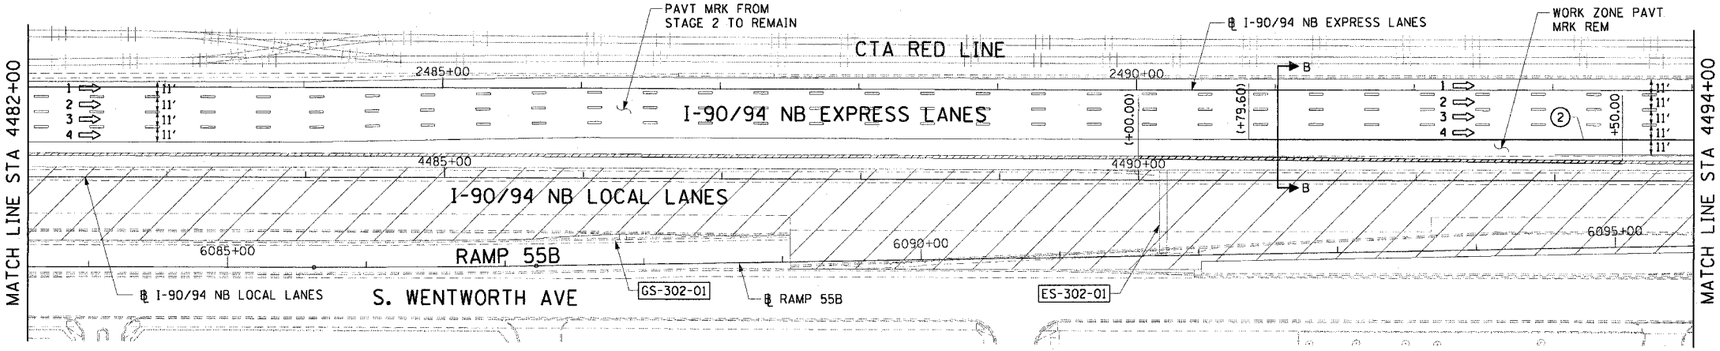

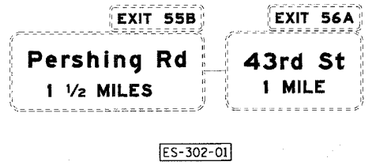

GS-302-01

LEGEND:

1 ⇨	LANE NUMBER AND DIRECTION OF TRAFFIC
	WORK AREA
	TEMPORARY PAVEMENT
	IMPACT ATTENUATORS, TEMPORARY (NON-REDIRECTIVE), TEST LEVEL 3
	DRUM OR BARRICADE TYPE II WITH STEADY BURNING LIGHT
	BARRICADE TYPE III
	TEMPORARY CONCRETE BARRIER
(1)	LINE 4" (YELLOW EDGE)
(2)	LINE 4" (WHITE EDGE)
(3)	LINE 4" (SKIP DASH, 6' SKIP - 2' DASH, WHITE)
(4)	LINE 5" (SKIP DASH, 30' SKIP - 10' DASH, WHITE)
(5)	LINE 8" (WHITE GORE LINE)
(6)	LINE 8" (SKIP DASH, 12' SKIP - 3' DASH, WHITE)
(7)	LINE 12" (DIAGONAL, 30' C-C, WHITE)
(8)	LETTERS AND SYMBOLS
ES-XXX-XX	EXISTING OVERHEAD OR CANTILEVER SIGNS
GS-XXX-XX	EXISTING POST MOUNTED SIGNS
TS-XXX-XX	TEMPORARY SIGNS
+XX.XX	STATION PROVIDED FROM THE ± SB I-90/94 EXPRESS LANES
(+XX.XX)	STATION PROVIDED FROM THE ± SB I-90/94 LOCAL LANES

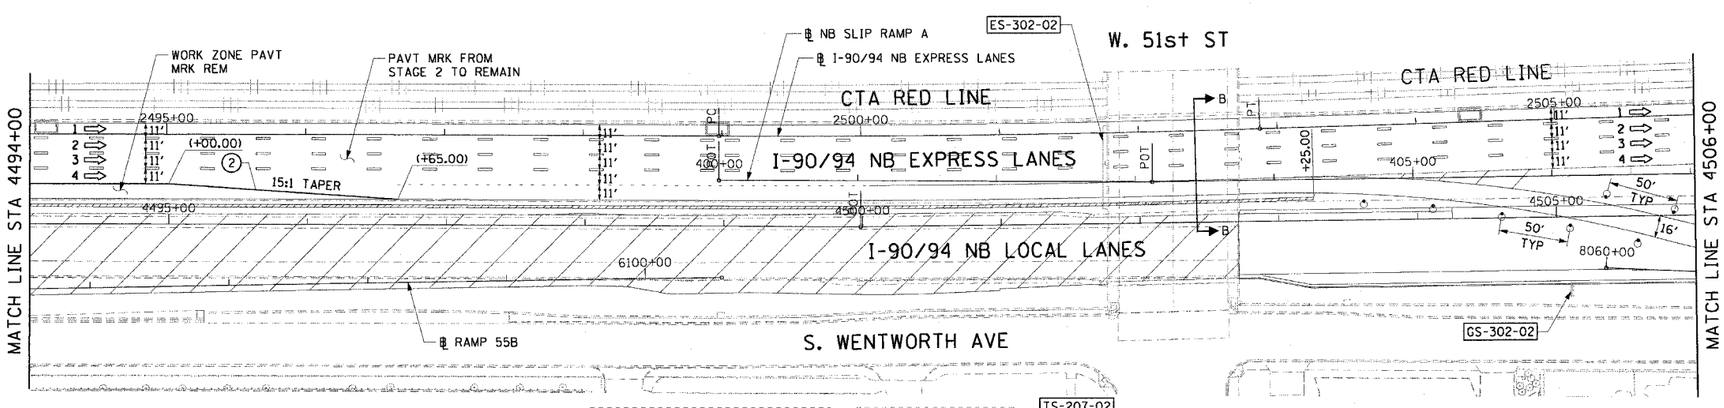

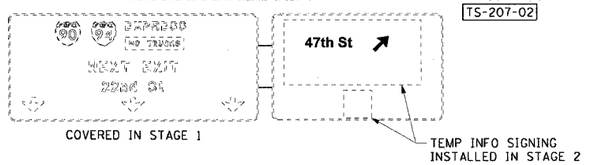

NOTES:

1. SEE SHEET MOTTS-01 FOR TYPICAL SECTIONS.
2. SEE TEMPORARY SIGN PANEL SHEETS FOR DETAILS.
3. THE RIGHT SIGN PANEL OF SIGN ES-302-02 IS TO BE RE-ERECTED AT THE COMPLETION OF THIS STAGE.
4. THE LEFT SIGN PANEL OF SIGN ES-302-02 IS TO BE UNCOVERED AT THE COMPLETION OF THIS STAGE.

0 50' 100'

MOT-302

CTE | AECOM

REVISIONS NAME	DATE

ILLINOIS DEPARTMENT OF TRANSPORTATION
F.A.I. 90/94 (DAN RYAN EXPRESSWAY)
GARFIELD BLVD TO 31ST STREET (NB LOCAL LANES)

SUGGESTED STAGES OF CONSTRUCTION AND TRAFFIC CONTROL STAGE 3

SCALE: 1"=50' DRAWN BY: PHP
DATE: June 9, 2006 CHECKED BY: RMG

6/7/2006 1:51:55 PM

p:\p4046b\civil\v8\cntrs 18 & 19\sht\cntr 18\mot-stg1\stg1mot_18stg3_02.sht