F.A.I. RTE.	SECTION	COUNTY	TOTAL SHEETS	SHEET NO.
90/94	•	COOK	565	125
STA. 4506+00	TO STA. 4529+00			
FED. ROAD DIST. NO. 1	ILLINOIS	FED. AID PROJECT		

62301 • (2021-922 PT2 ETC 2324.6-1P) R-10

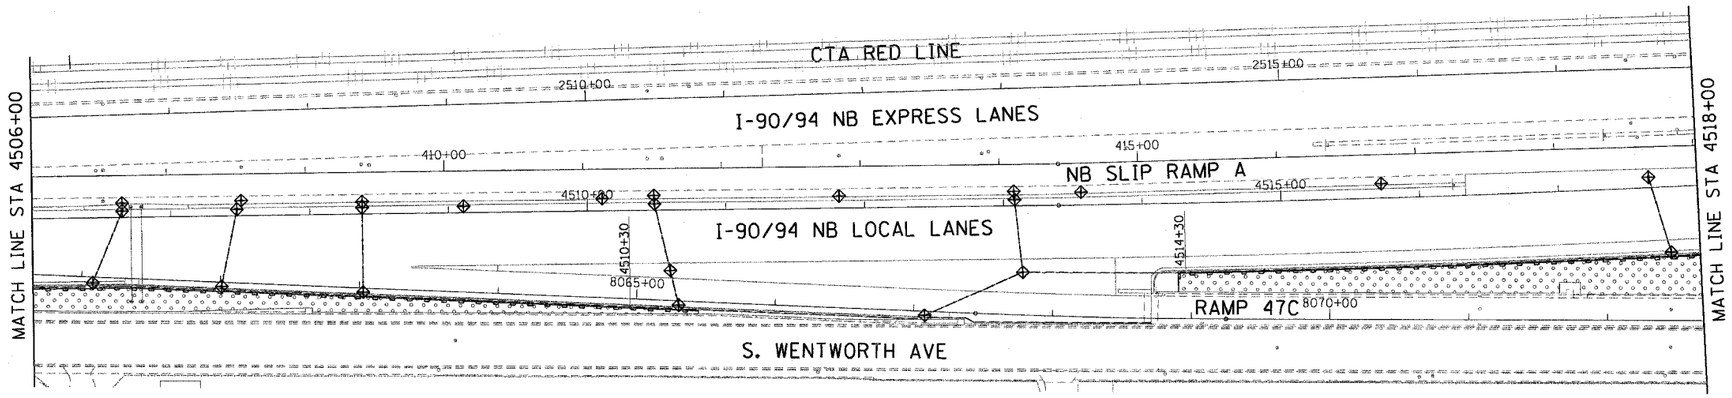

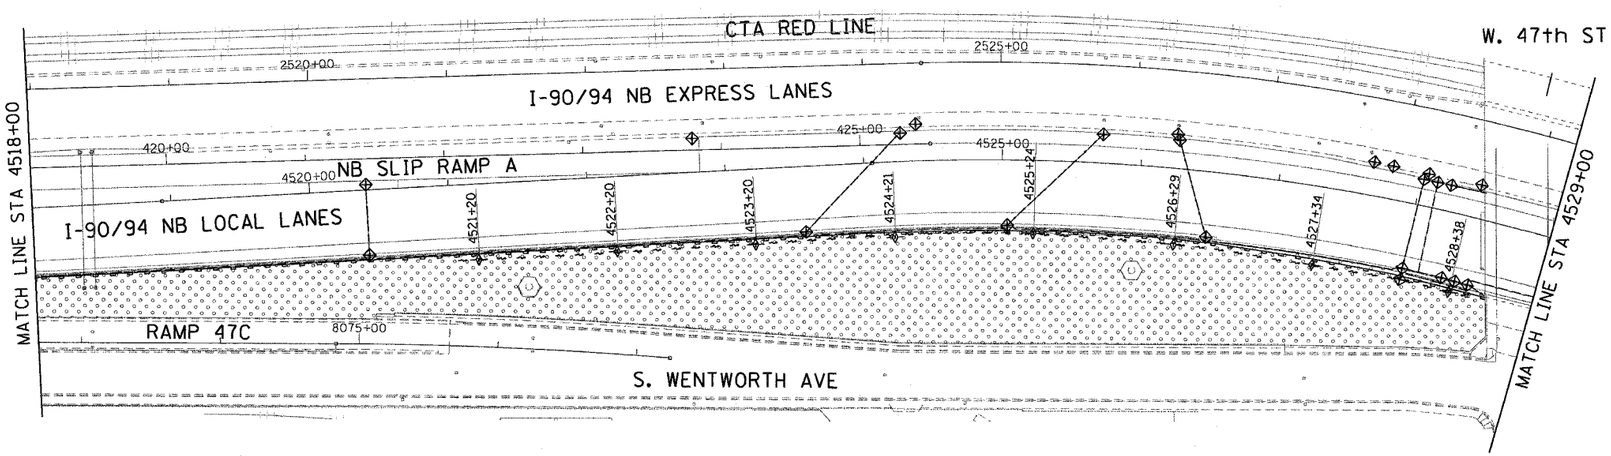

LEGEND:

- INLET FILTER
- SEDIMENT CONTROL, SILT FENCE
- TEMPORARY DITCH CHECKS
- TEMPORARY EROSION CONTROL SEEDING

TEMPORARY DITCH CHECK LOCATIONS

PT.	STATION	OFFSET	PT.	STATION	OFFSET
D1	4521+19.67	53.46' RT	D5	4525+23.95	52.44' RT
D2	4522+19.67	53.83' RT	D6	4526+28.95	54.72' RT
D3	4523+19.67	54.22' RT	D7	4527+33.54	55.40' RT
D4	4524+20.75	54.13' RT	D8	4527+33.54	55.40' RT

0 50' 100'

ERO-03

REVISIONS	
NAME	DATE

ILLINOIS DEPARTMENT OF TRANSPORTATION
F.A.I. 90/94 (DAN RYAN EXPRESSWAY)
GARFIELD BLVD TO 31ST STREET (NB LOCAL LANES)

EROSION CONTROL PLAN

SCALE: 1"=50'
DATE: June 9, 2006
DRAWN BY: MDD
CHECKED BY: MS

CTE | AECOM

p:\p40468\civil\18-cntrs 18 & 19\stt\cntr 18\erosion control\ec180032a.stt
6/7/2006 1:47:03 PM