F.A.I. RTE.	SECTION	COUNTY	TOTAL SHEETS	SHEET NO.
90/94	*	COOK	565	225
STA. 4482+00		TO STA. 4506+00		
FED. ROAD DIST. NO. 1	ILLINOIS	FED. AID PROJECT		
62301	* (2021-922 PT2 ETC 2324.6-1P) R-10			

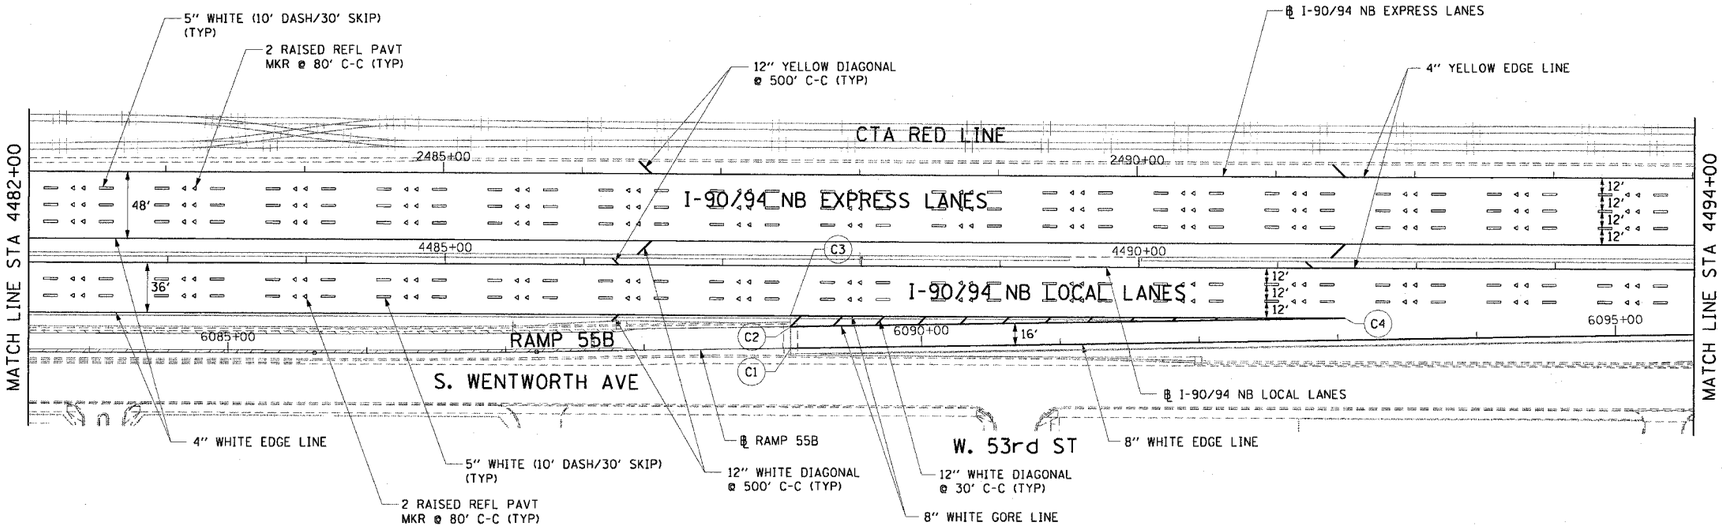

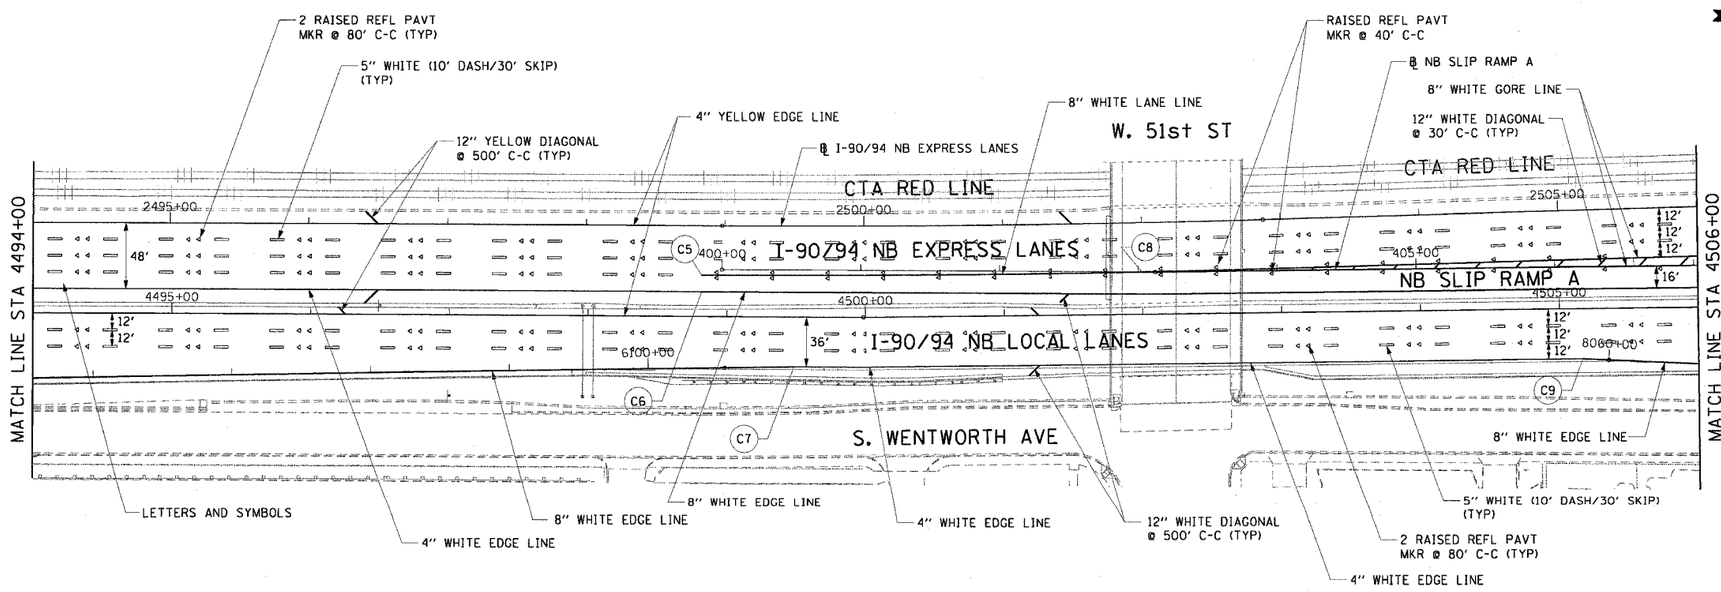

NOTES:

1. ALL PAVEMENT MARKINGS SHALL BE POLYUREA.
2. FOR PAVEMENT MARKING DETAILS, SEE DISTRICT 1 STANDARDS TC-12 AND TC-13.
3. THE PAVEMENT MARKINGS SHALL MATCH THOSE OF CONTRACT 62799 AT RAMP 55B.

PT.	STATION	OFFSET
C1	6089+05.80	0.00'
C2	6089+05.80	16.00' LT
C3	4487+49.06	36.00' RT
C4	4491+48.51	36.00' RT
C5	2498+83.23	36.00' RT
C6	2498+83.23	48.00' RT
C7	4499+48.67	36.00' RT
C8	2501+99.74	36.00' RT
C9	4505+16.62	36.00' RT

0 50' 100'

PM-2

CTE | AECOM

REVISIONS NAME	DATE

ILLINOIS DEPARTMENT OF TRANSPORTATION
F.A.I. 90/94 (DAN RYAN EXPRESSWAY)
GARFIELD BLVD TO 31ST STREET (NB LOCAL LANES)

PROPOSED PAVEMENT MARKING PLANS

SCALE: 1"=50' DRAWN BY: PHP
DATE: June 9, 2006 CHECKED BY: NJH

6/7/2006 1:47:06 PM

P:\PROJECTS\DAN RYAN EXPRESSWAY\Contract 18 & 19\Contract 18\pavement marking\pm1802122.dgn