F.A.I. RTE.	SECTION	COUNTY	TOTAL SHEETS	SHEET NO.
90/94	*	COOK	565	542

FED. ROAD DIST. NO. 1 | ILLINOIS | FED. AID PROJECT

62301 * (2021-922 PT2 ETC 2324.6-1P) R-10

FINAL SURVEY		BY	DATE
NOTE BOOK	SURVEYED		
	PLOTTED		
	TEMPLATE		
	AREAS		
NO.	AREAS CHECKED		

ORIGINAL SURVEY		BY	DATE
NOTE BOOK	SURVEYED		
	PLOTTED		
	TEMPLATE		
	AREAS		
NO.	AREAS CHECKED		

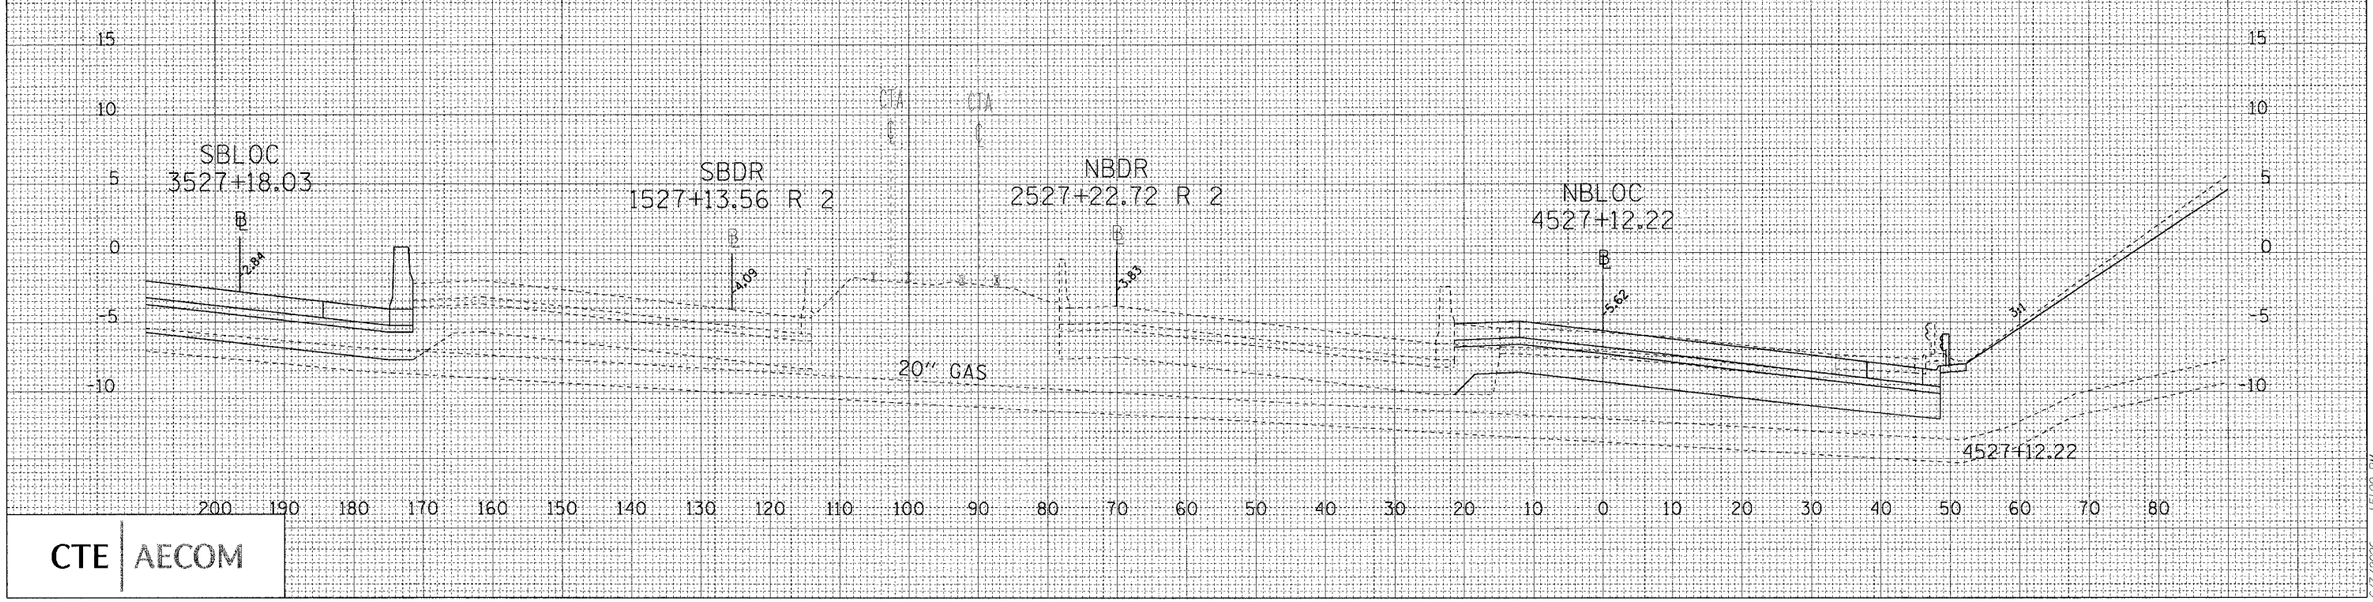

CTE | AECOM

p:\c40468\civil\16-cntrs 18 & 19\stt\cntr 18\cross sections\xs18_nbloc_utility_2ash

6/7/2006 1:51:00 PM

NB DAN RYAN LOCAL LANES - UTILITY CROSSINGS