62301

F.A.I. RTE.	SECTION	COUNTY	TOTAL SHEETS	SHEET NO.
94/90	*	COOK	565	543

FED. ROAD DIST. NO. 1 | ILLINOIS | FED. AID PROJECT

* (202)-922 PT2 ETC 2324.6-1P)R-10

FINAL SURVEY — NOTE BOOK NO. — SURVEYED — PLOTTED — TEMPLATE AREAS — CROSS SECTION AREAS CHECKED — BY — DATE

ORIGINAL SURVEY — NOTE BOOK NO. — SURVEYED — PLOTTED — TEMPLATE AREAS — CROSS SECTION AREAS CHECKED — BY — DATE

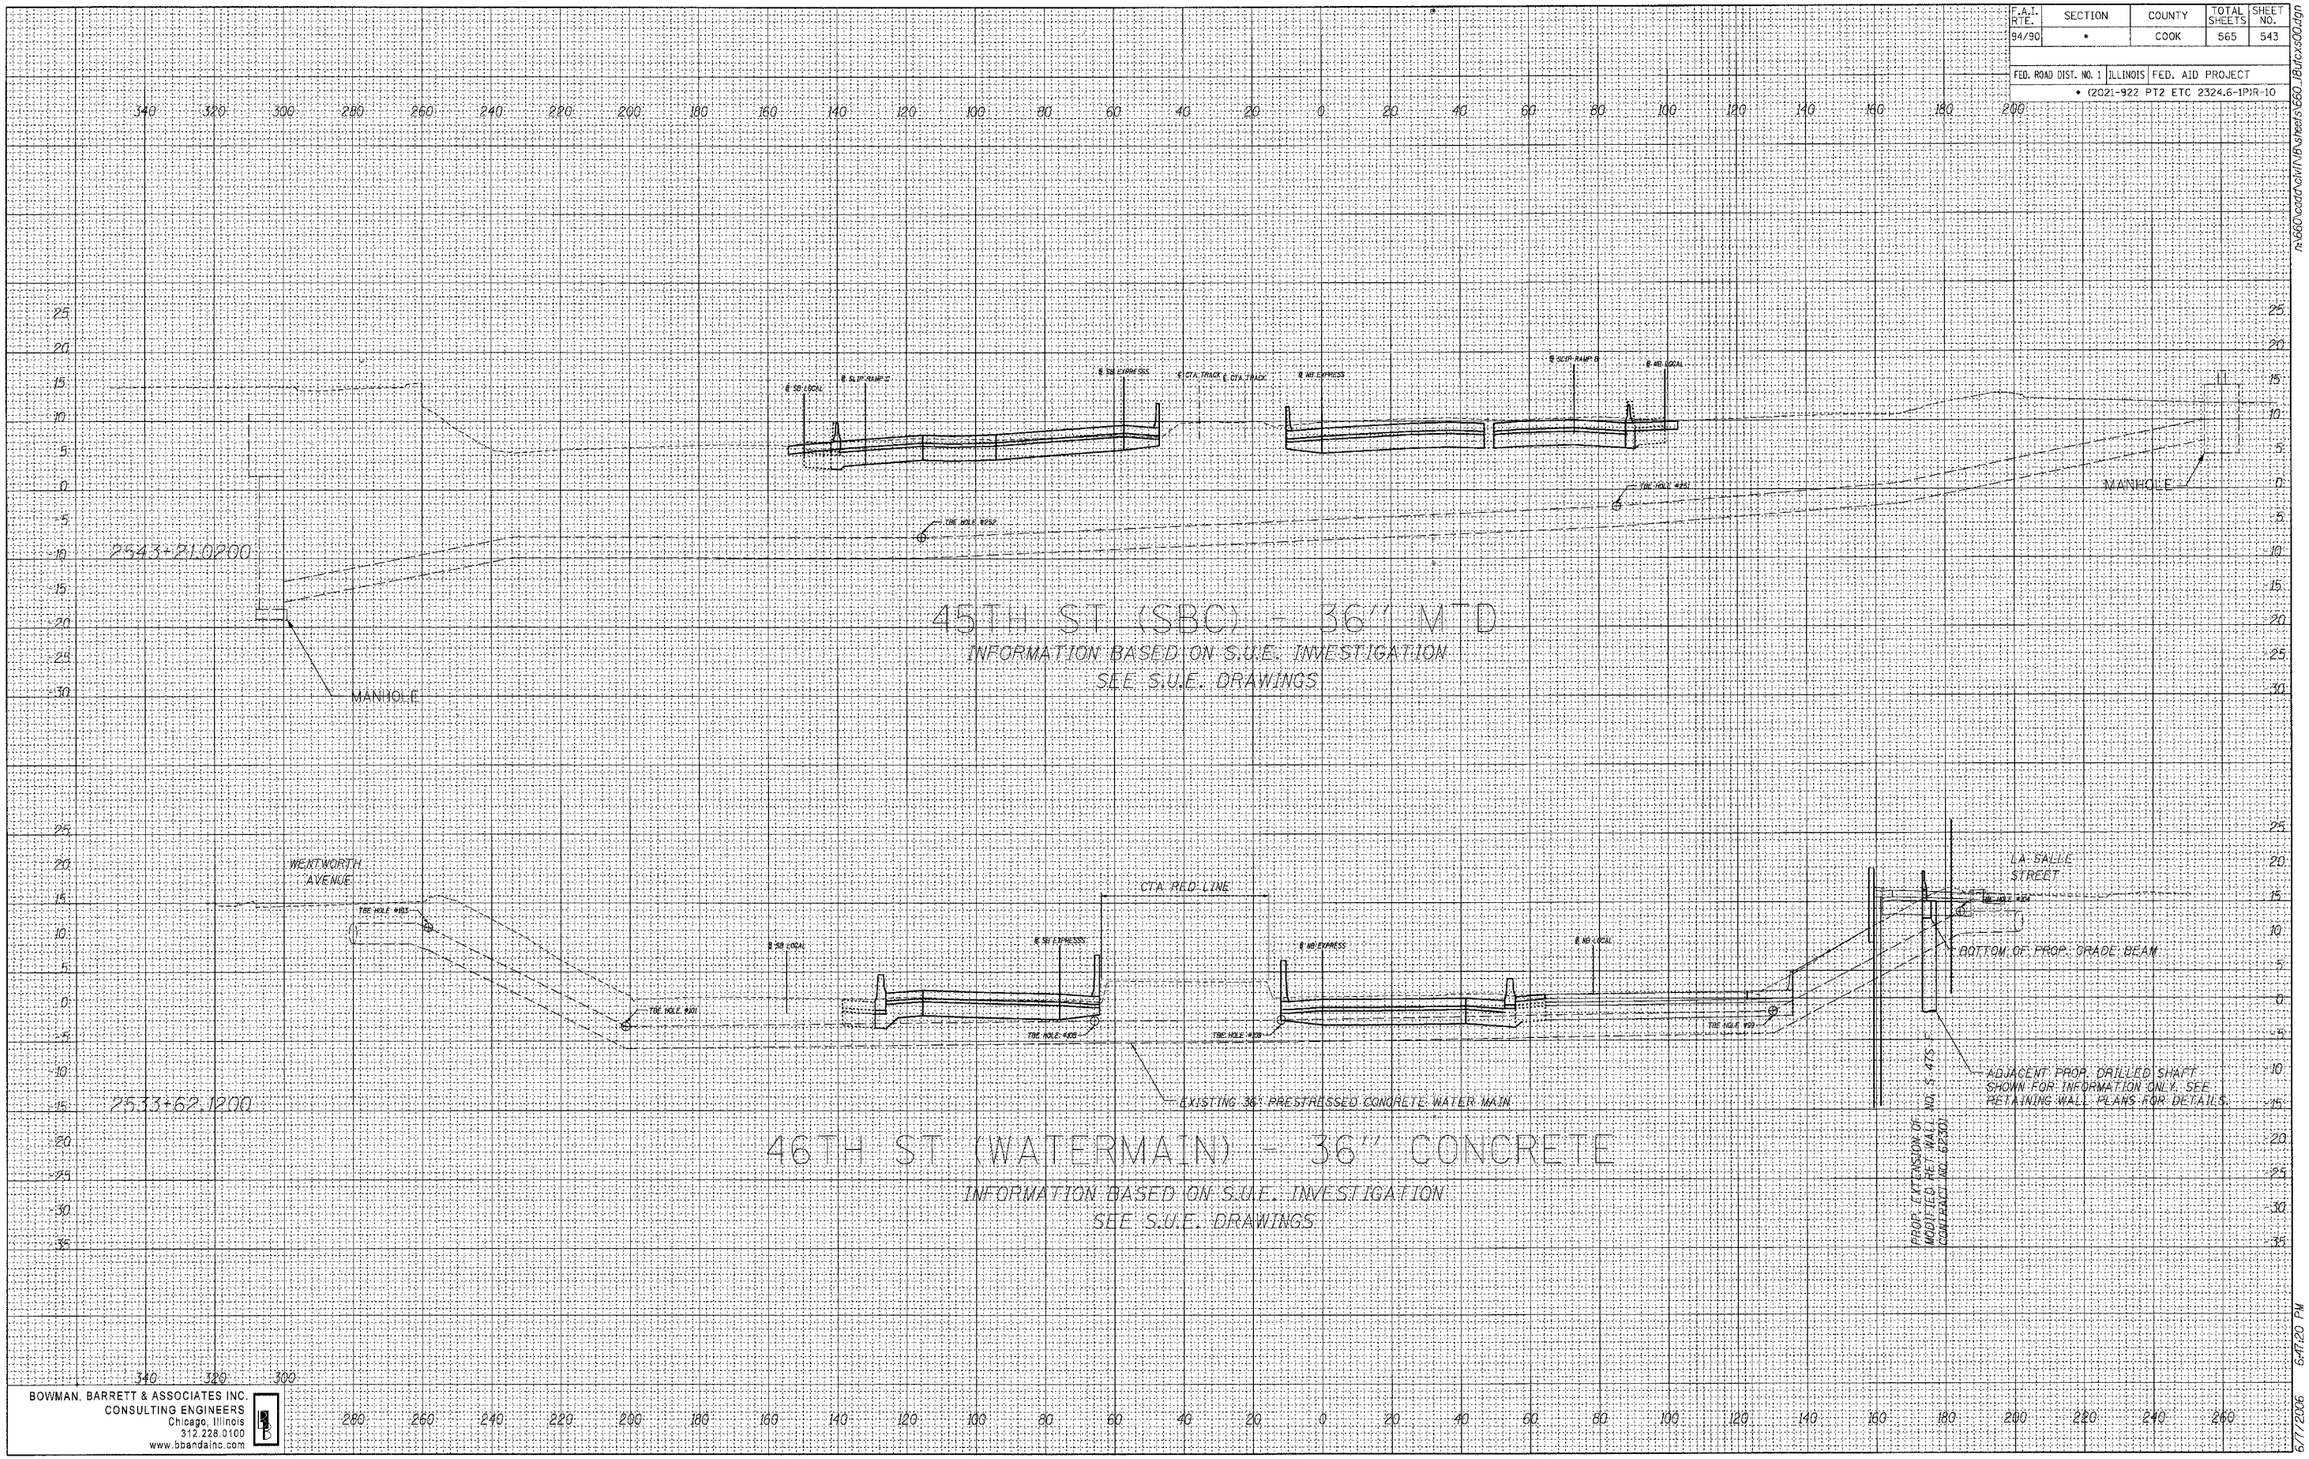

BOWMAN, BARRETT & ASSOCIATES INC.
CONSULTING ENGINEERS
Chicago, Illinois
312.228.0100
www.bbandainc.com

d:\660\cadd\civil\NJsheets\660_18ufcxs90.dgn

6/7/2006 6:41:20 PM