62303 • (2021-922 PT2 ETC 2324.6-1P) R-11

| F.A.I. | SECTION | COUNTY | TOTAL SHEETS | SHEET NO. |
|---|---|---|---|---|
| 94/90 | • | COOK | 588 | 71 |
| STA. | | TO STA. | | |
| FED. ROAD DIST. NO. | ILLINOIS | FED. AID PROJECT | | |

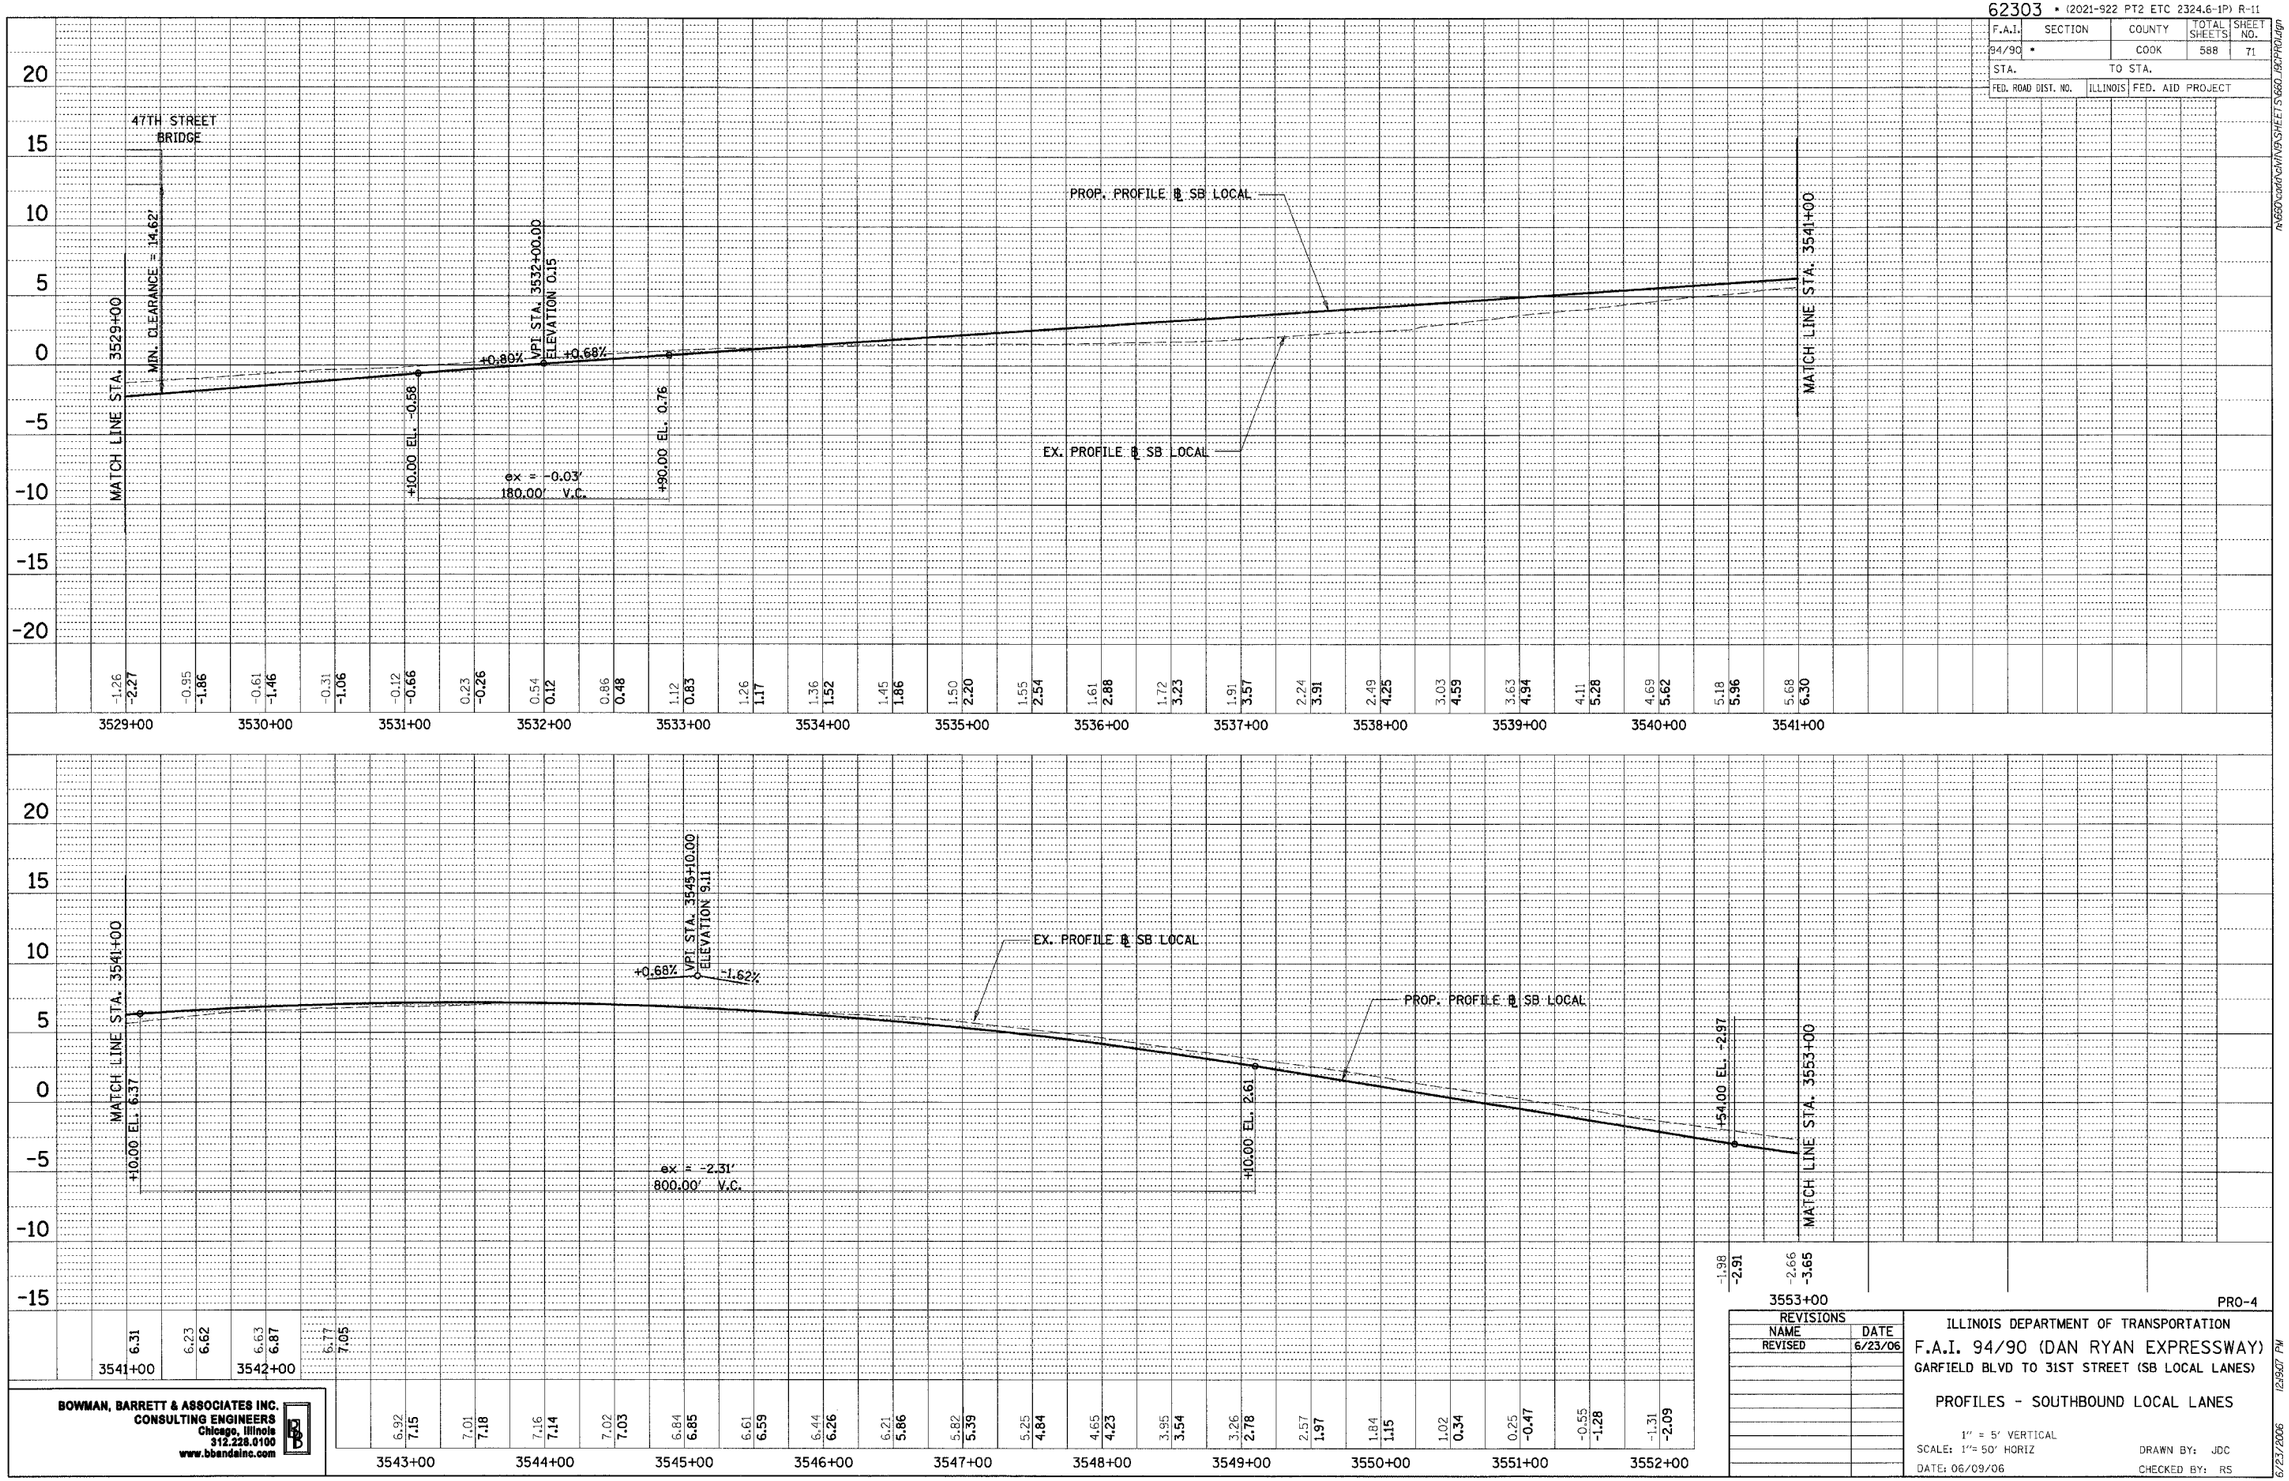


PLAN
SURVEYED
PLOTTED
ALIGNMENT CHECKED
RT. OF WAY CHECKED
CADD FILE NAME
NOTE BOOK
NO.
BY
DATE

PRO-4

| REVISIONS | |
|---|---|
| NAME | DATE |
| REVISED | 6/23/06 |

ILLINOIS DEPARTMENT OF TRANSPORTATION

F.A.I. 94/90 (DAN RYAN EXPRESSWAY)

GARFIELD BLVD TO 31ST STREET (SB LOCAL LANES)

PROFILES - SOUTHBOUND LOCAL LANES

1" = 5' VERTICAL

SCALE: 1"= 50' HORIZ

DATE: 06/09/06

DRAWN BY: JDC

CHECKED BY: RS

BOWMAN, BARRETT & ASSOCIATES INC.
CONSULTING ENGINEERS
Chicago, Illinois
312.228.0100
www.bbandainc.com

6/23/2006 12:19:07 PM