62303 • (2021-922 PT2 ETC 2324.6-1P) R-11

F.A.I.	SECTION	COUNTY	TOTAL SHEETS	SHEET NO.
94/90	*	COOK	588	79
STA.		TO STA.		
FED. ROAD DIST. NO.	ILLINOIS	FED. AID PROJECT		

N:\660\0280\Civil\9\SHEET\S660_PROD.dgn

PLAN		BY	DATE
	SURVEYED		
	PLOTTED		
	ALIGNMENT CHECKED		
NOTE BOOK	PT. OF BEG. CHECKED		
NO.	PROF. FIELD NAME		

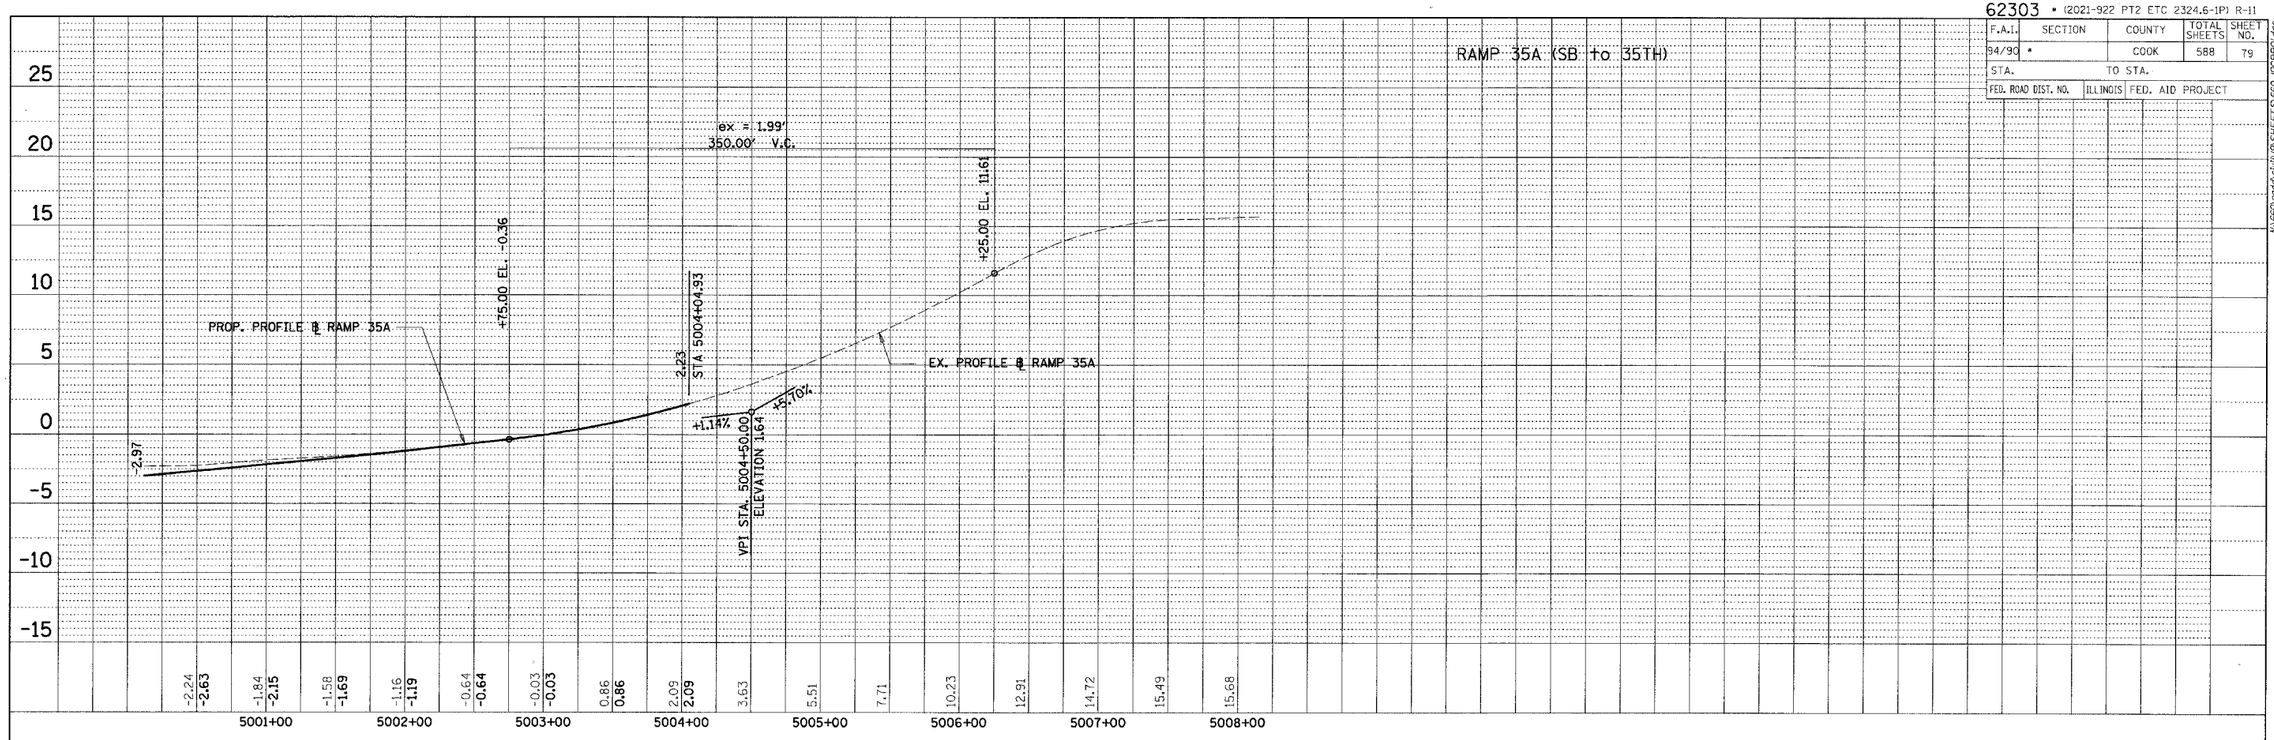

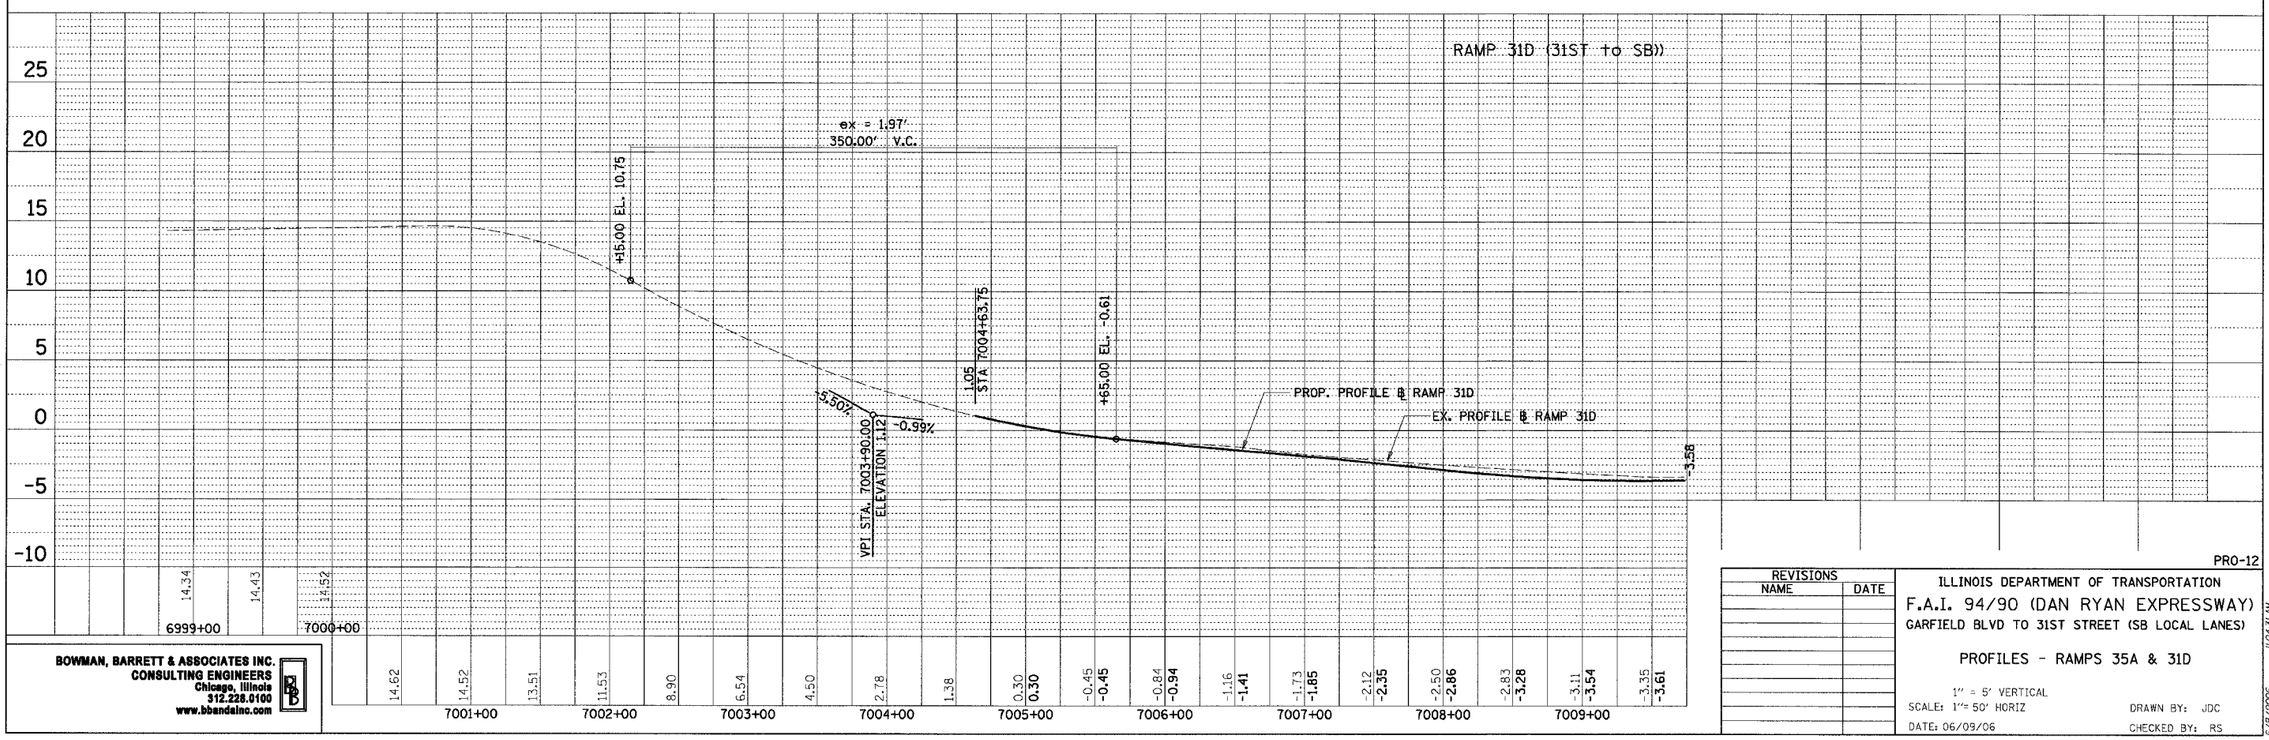

PRO-12

REVISIONS	
NAME	DATE

ILLINOIS DEPARTMENT OF TRANSPORTATION

F.A.I. 94/90 (DAN RYAN EXPRESSWAY)

GARFIELD BLVD TO 31ST STREET (SB LOCAL LANES)

PROFILES - RAMPS 35A & 31D

1" = 5' VERTICAL

SCALE: 1"= 50' HORIZ

DATE: 06/09/06

DRAWN BY: JDC

CHECKED BY: RS

BOWMAN, BARRETT & ASSOCIATES INC.
CONSULTING ENGINEERS
Chicago, Illinois
312.228.0100
www.bbandainc.com

110431-NM

6/8/2006