62303

F.A.I. RTE.	SECTION	COUNTY	TOTAL SHEETS	SHEET NO.
94/90	*	COOK	588	572

FED. ROAD DIST. NO. 1 | ILLINOIS | FED. AID PROJECT

* (2021-922 PT2 ETC 2324.6-1P)R-11

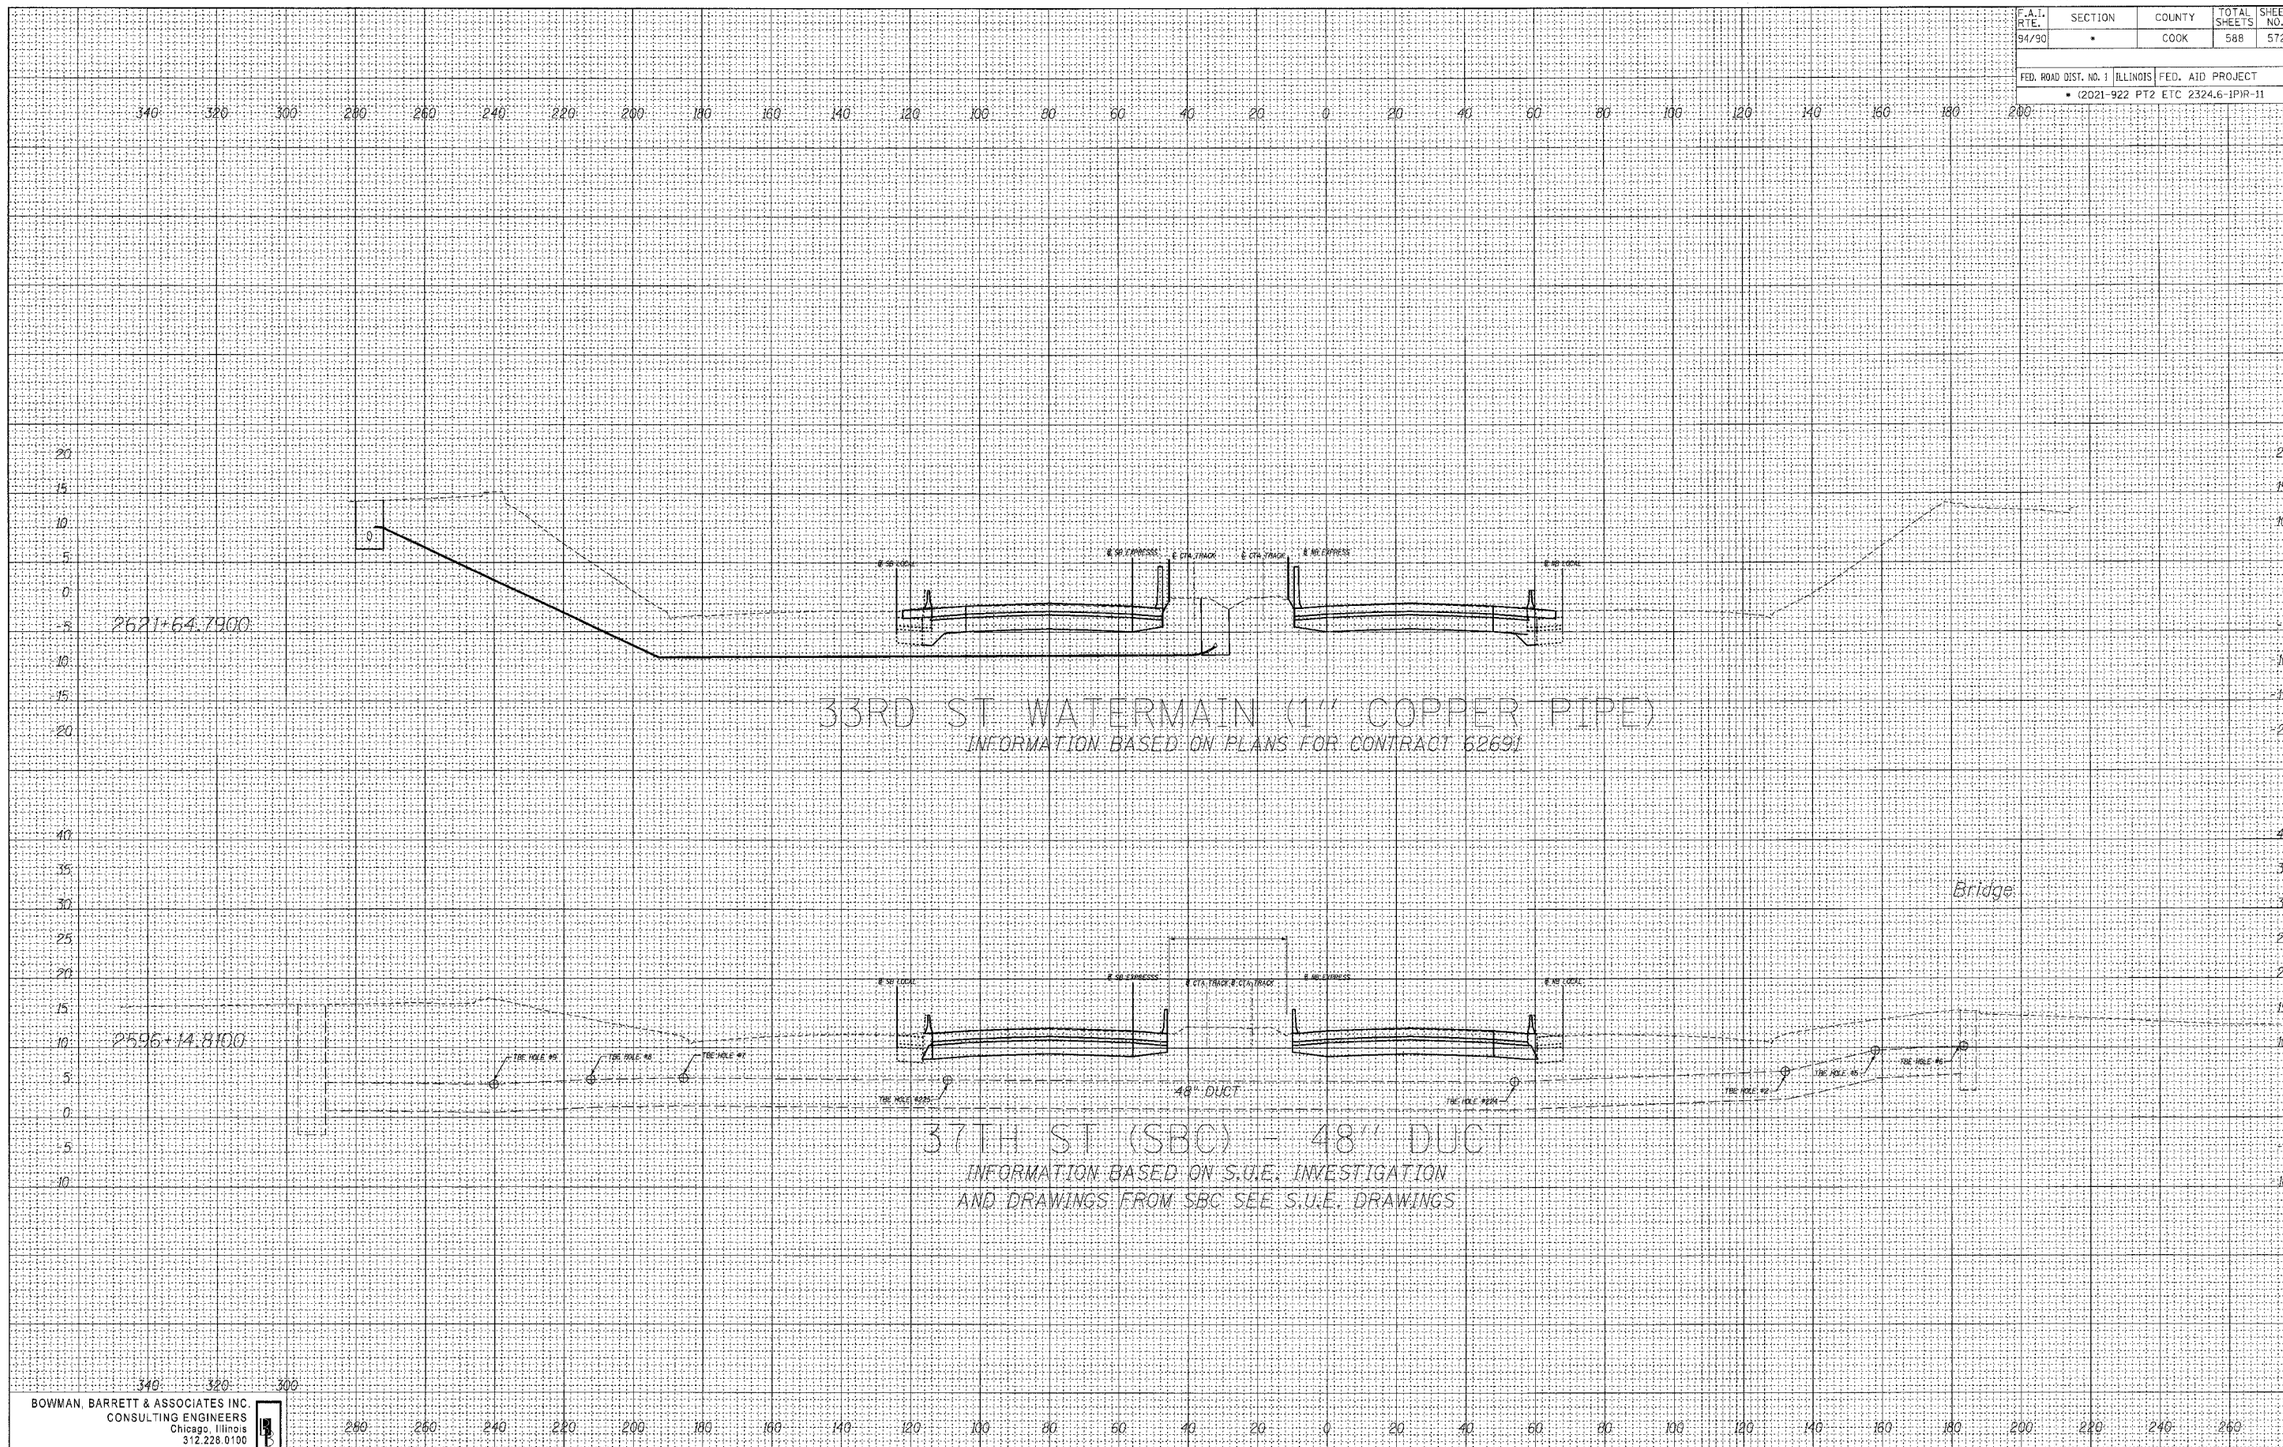

BOWMAN, BARRETT & ASSOCIATES INC.
CONSULTING ENGINEERS
Chicago, Illinois
312.228.0100
www.bbandainc.com

FINAL SURVEY | NOTE BOOK NO. | SURVEYED | PLOTTED | TEMPLATE | AREAS | AREAS CHECKED | BY | DATE

ORIGINAL SURVEY | NOTE BOOK NO. | SURVEYED | PLOTTED | TEMPLATE | AREAS | AREAS CHECKED | BY | DATE

n:\660\cadd\civil\9\sheets\660_19utcxs00.dgn

6/8/2006 2:45:05 PM