| F.A.I. | SECTION | COUNTY | TOTAL SHEETS | SHEET NO. |
|---|---|---|---|---|
| 94/90 | 2003-0291 | COOK | 344 | 175 |
| STA. | | TO STA. | | |
| FED. ROAD DIST. NO. | ILLINOIS | FED. AID PROJECT | | |

62581

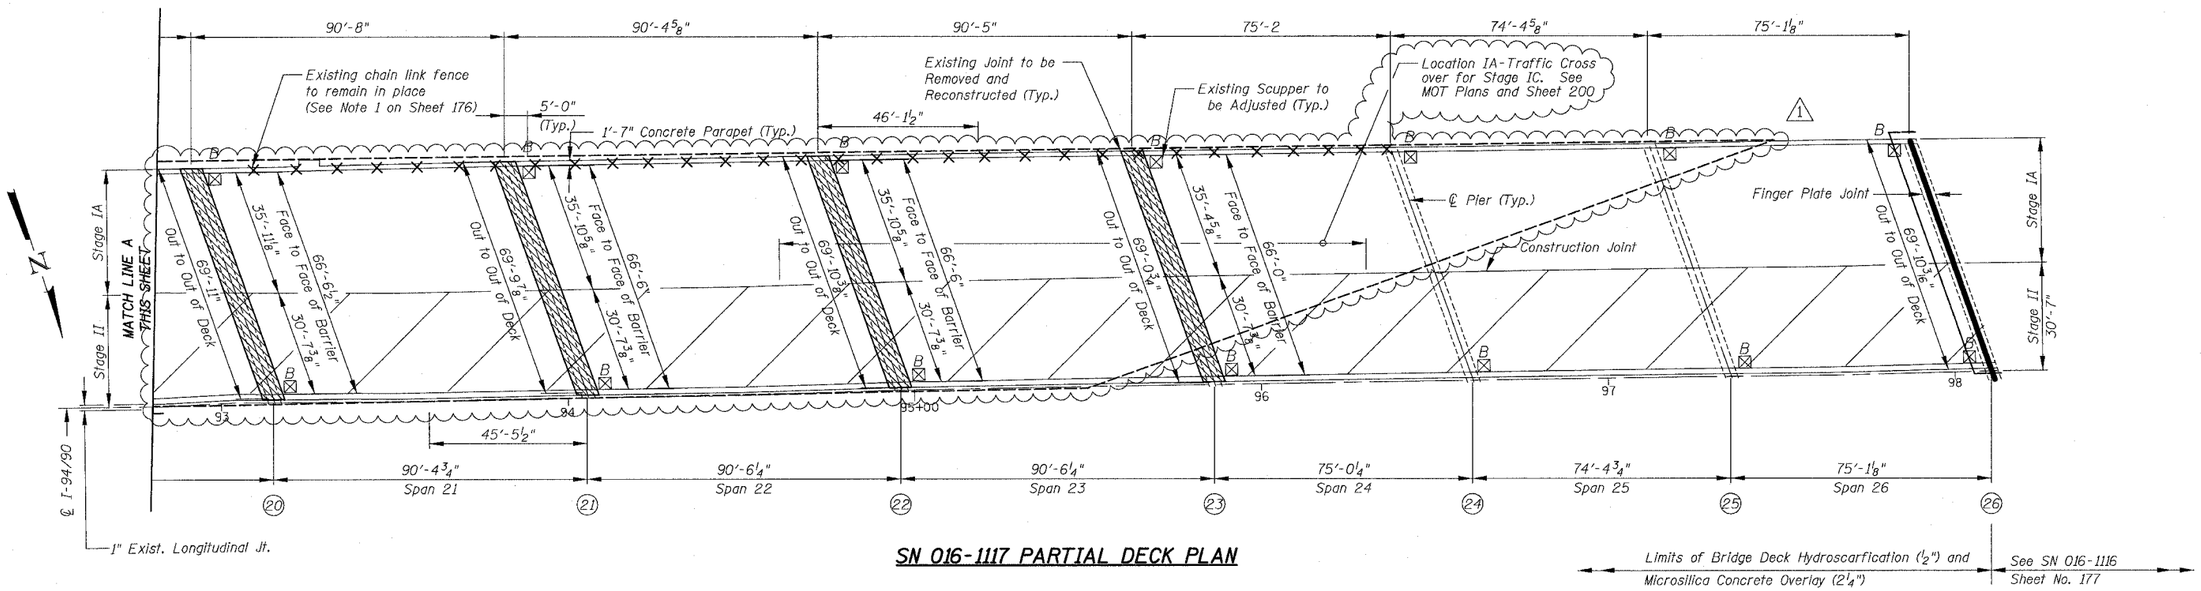


## SN 016-1117 PARTIAL DECK PLAN

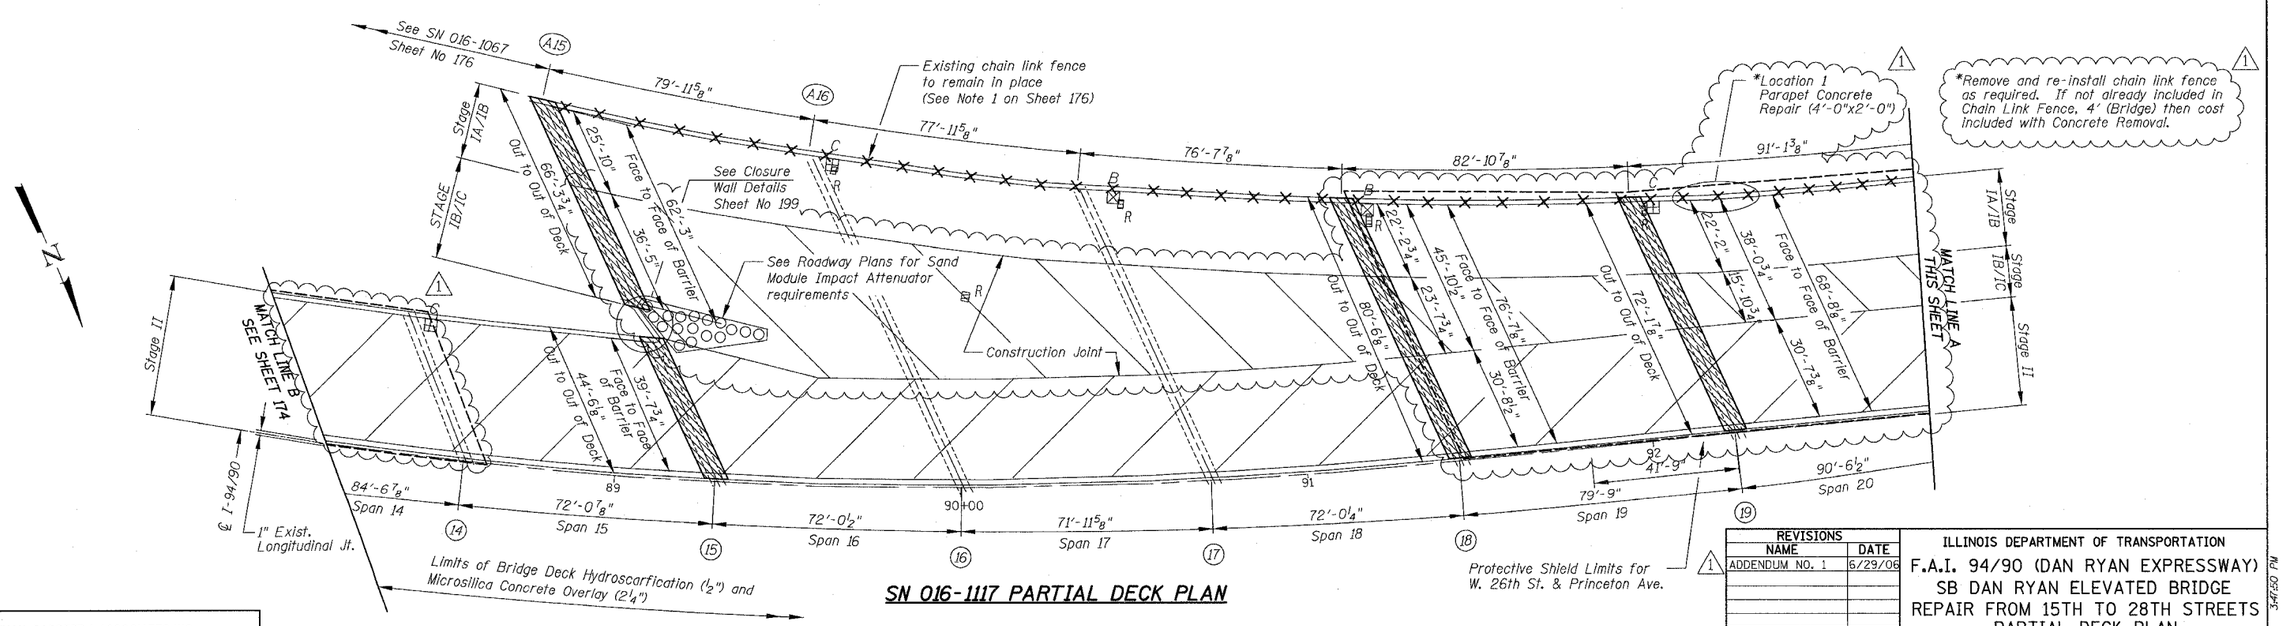


## SN 016-1117 PARTIAL DECK PLAN

For Notes see Sheet 174, for Legend see Sheet 159.


BOWMAN, BARRETT & ASSOCIATES INC.
CONSULTING ENGINEERS
Chicago, Illinois
312.228.0100
www.bbandainc.com


| REVISIONS | |
|---|---|
| NAME | DATE |
| ADDENDUM NO. 1 | 6/29/06 |

ILLINOIS DEPARTMENT OF TRANSPORTATION

F.A.I. 94/90 (DAN RYAN EXPRESSWAY)
SB DAN RYAN ELEVATED BRIDGE
REPAIR FROM 15TH TO 28TH STREETS
PARTIAL DECK PLAN
SN 016-1117

SCALE: 1"=20' DRAWN BY: BDC
DATE: 5/25/2006 CHECKED BY: BLU

N:\66\0003\BRIDGE\2\SHEETS\660_21_016-1117-CP1.dgn 6/29/2006 3:41:50 PM