| F.A.I. | SECTION | COUNTY | TOTAL SHEETS | SHEET NO. |
|---|---|---|---|---|
| 94/90 | 2003-0291 | COOK | 344 | 198 |
| STA. | | TO STA. | | |
| FED. ROAD DIST. NO. | ILLINOIS | FED. AID PROJECT | | |

62581




EXISTING PARTIAL PLAN
(SKEWED LEFT FORWARD)



EXISTING PARTIAL PLAN
(SKEWED RIGHT FORWARD)




EXISTING PARTIAL PLAN
(SKEWED RIGHT FORWARD)

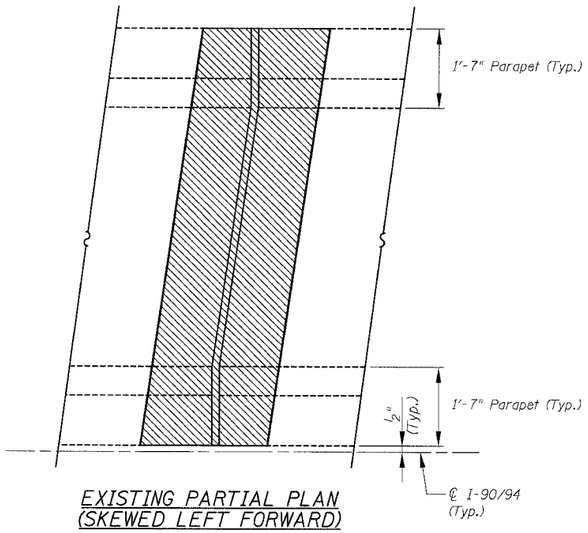


(G) PROPOSED PARTIAL PLAN
(NON-STAGED CONSTRUCTION)
(SKEWED LEFT FORWARD > 30°-0'-0")
(Strip Seal Joints)

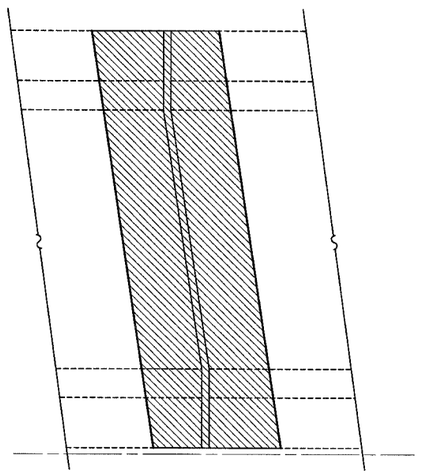


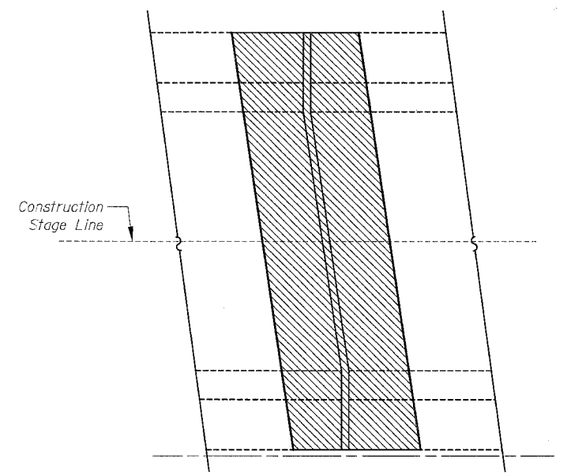(H) PROPOSED PARTIAL PLAN
(NON-STAGED CONSTRUCTION)
(SKEWED RIGHT FORWARD > 30°-0'-0")
(Strip Seal Joints)

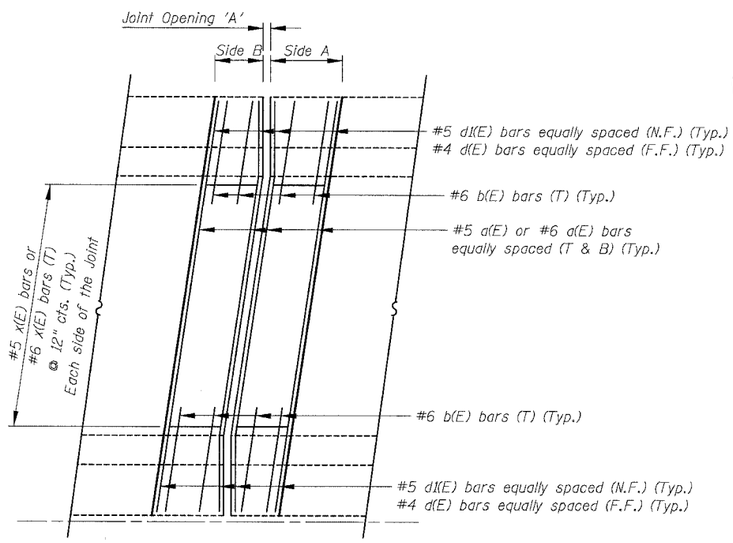


(I) PROPOSED PARTIAL PLAN
(STAGED CONSTRUCTION)
(SKEWED RIGHT FORWARD > 30°-0'-0")
(Strip Seal Joints)

For Notes, Legend, Abbreviations and Reinforcement Bar Locations see sheet 196

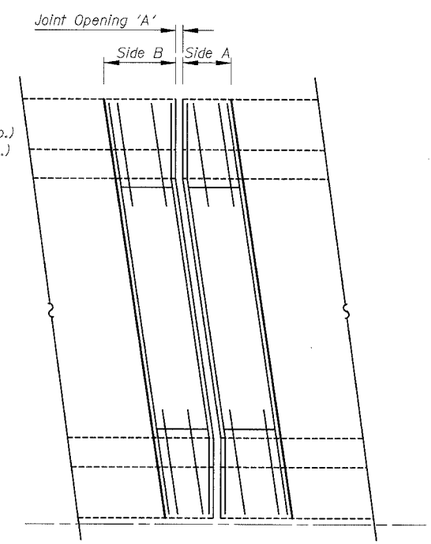BOWMAN, BARRETT & ASSOCIATES INC.
CONSULTING ENGINEERS
Chicago, Illinois
312.228.0100
www.bbandainc.com

| REVISIONS | |
|---|---|
| NAME | DATE |
| | |

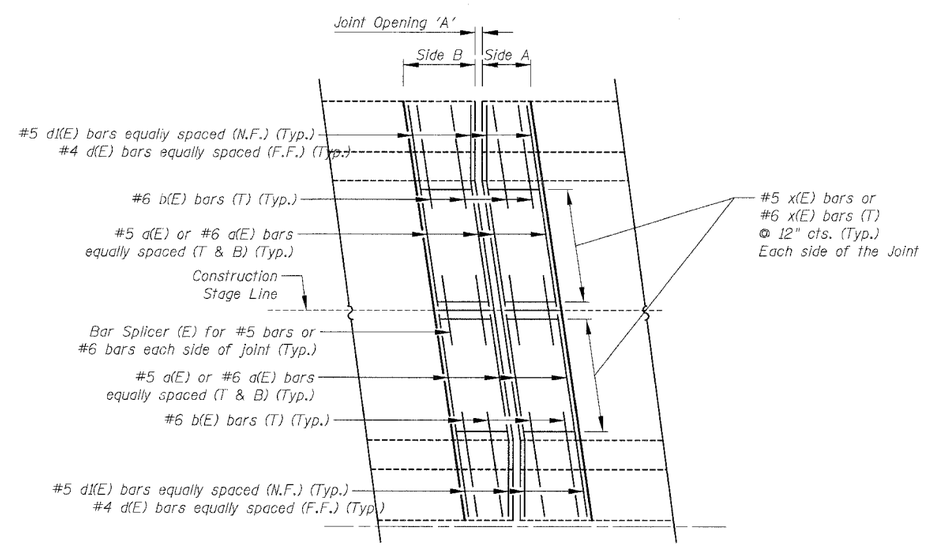ILLINOIS DEPARTMENT OF TRANSPORTATION

F.A.I. 94/90 (DAN RYAN EXPRESSWAY)
SB DAN RYAN ELEVATED BRIDGE
REPAIR FROM 15TH TO 28TH STREETS

TYPICAL PARTIAL PLAN AT STAGED
AND NON STAGED ROADWAYS (DESIGNATION 2)

SCALE: NTS — DRAWN BY: BDC
DATE: 5/25/2006 — CHECKED BY: BLU

N:\660\cadd\BRIDGE\2\SHEETS\660_2_TPR03.dgn
12:22:27 PM
5/25/2006