F.A.I.	SECTION	COUNTY	TOTAL SHEETS	SHEET NO.
94/90	2003-0291	COOK	344	314
STA.		TO STA.		
FED. ROAD DIST. NO.	ILLINOIS	FED. AID PROJECT		

62581

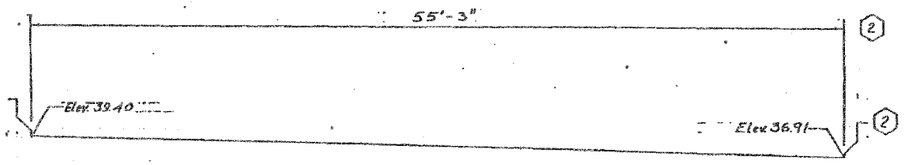

AT PIER No. 12
2 1/2" NEOPRENE JOINT

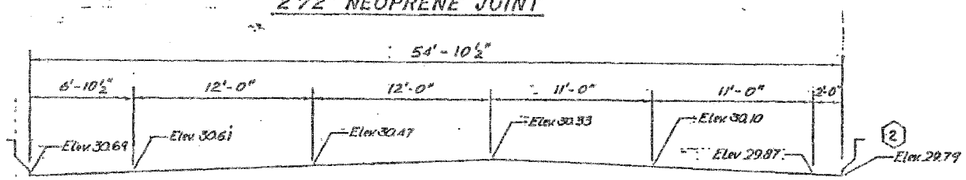

AT PIER No. 15
4" NEOPRENE JOINT

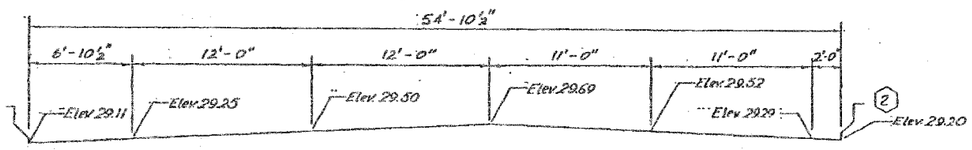

AT PIER No. 19
4" NEOPRENE JOINT

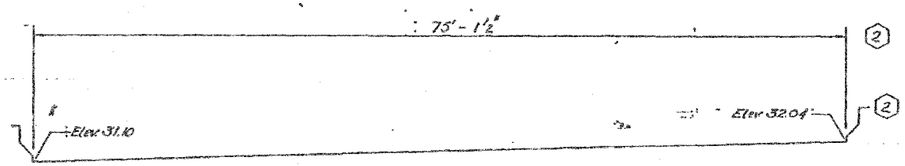

AT PIER No. 22
4" NEOPRENE JOINT

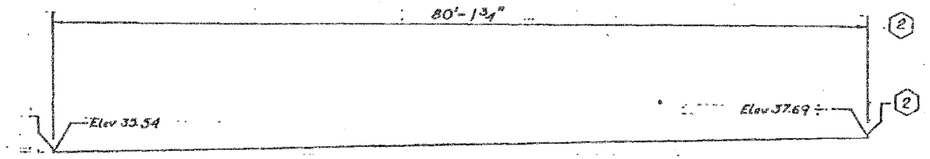

AT PIER No. 26
4" NEOPRENE JOINT

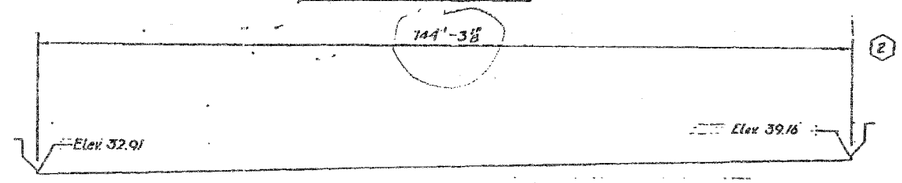

AT PIER No. 27
4" NEOPRENE JOINT

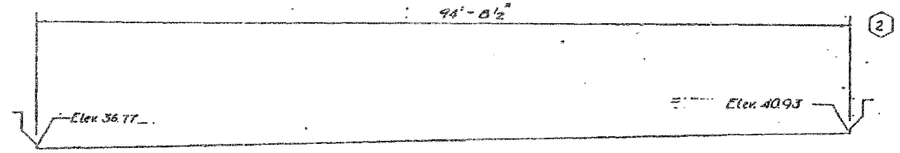

AT PIER No. 29
2 1/2" NEOPRENE JOINT

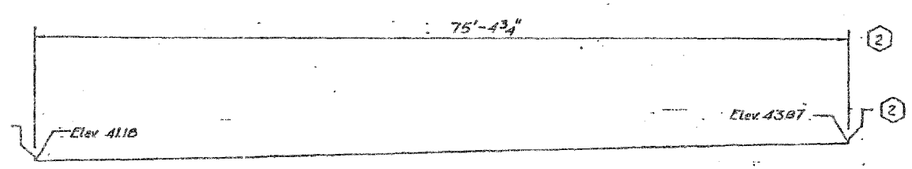

AT PIER No. 31
2 1/2" NEOPRENE JOINT

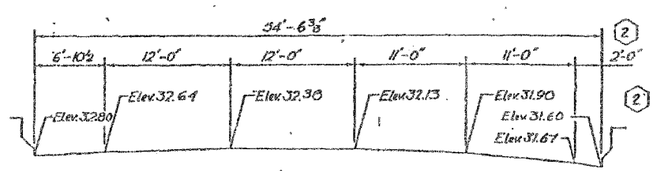

AT PIER No. 14
2 1/2" NEOPRENE JOINT

SHEET 049 OF 120

REVISIONS	
Name	Date
(2) R.M.	2-5-88

STATE OF ILLINOIS
DEPARTMENT OF TRANSPORTATION
F.A.I. ROUTE 90/94 (DAN RYAN EXPRESSWAY)
SECTION 1985-082 R-- COOK COUNTY
S.B. MAINLINE RECONSTRUCTION
STRUCTURE 016-1112
TRANSVERSE DECK JOINT ELEVATION
Scale: NONE Drawn By: G.O.
Date: AUG. 14, 1987 Ch. Chkd By: T.V.
ENVIRODYNE ENGINEERS INC.
Chicago, Illinois

BOWMAN, BARRETT & ASSOCIATES INC.
CONSULTING ENGINEERS
Chicago, Illinois
312.228.0100
www.bbandainc.com

FOR INFORMATION ONLY

REVISIONS	
NAME	DATE

ILLINOIS DEPARTMENT OF TRANSPORTATION
F.A.I. 94/90 (DAN RYAN EXPRESSWAY)
SB DAN RYAN ELEVATED BRIDGE
REPAIR FROM 15TH TO 28TH STREETS
EXISTING PLAN INFORMATION
SN 016-1112

SCALE: NTS DRAWN BY: MTR
DATE: 5/25/2006 CHECKED BY: BLU

n:\660\cadd\BI\DEV\SHEETS\660_2_D16-1112-EX01.dgn
5/23/2006 4:37:35 PM