F.A.S. RTE.	SECTION	COUNTY	TOTAL SHEETS	SHEET NO.
1517	(2)RS-3 (3)RS-4	MCLEAN	223	64
STA. _____	TO STA. _____			
FED. ROAD DIST. NO. _	ILLINOIS	FED. AID PROJECT		

66383

SCALE IN FEET: 50 0 50 100

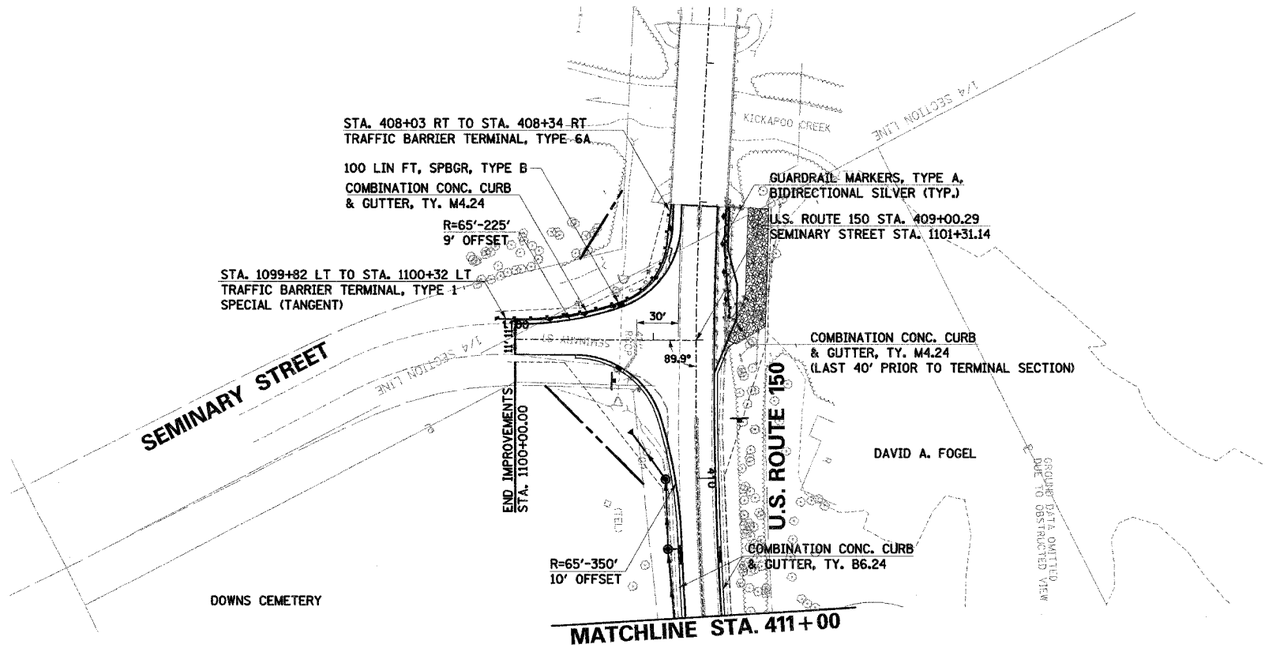

LEGEND

- EXISTING R.O.W.
- PROPOSED R.O.W.
- TEMPORARY EASEMENT
- FLOW ARROW
- CONSTRUCTION LIMITS
- PAVEMENT REMOVAL
- TREE REMOVAL

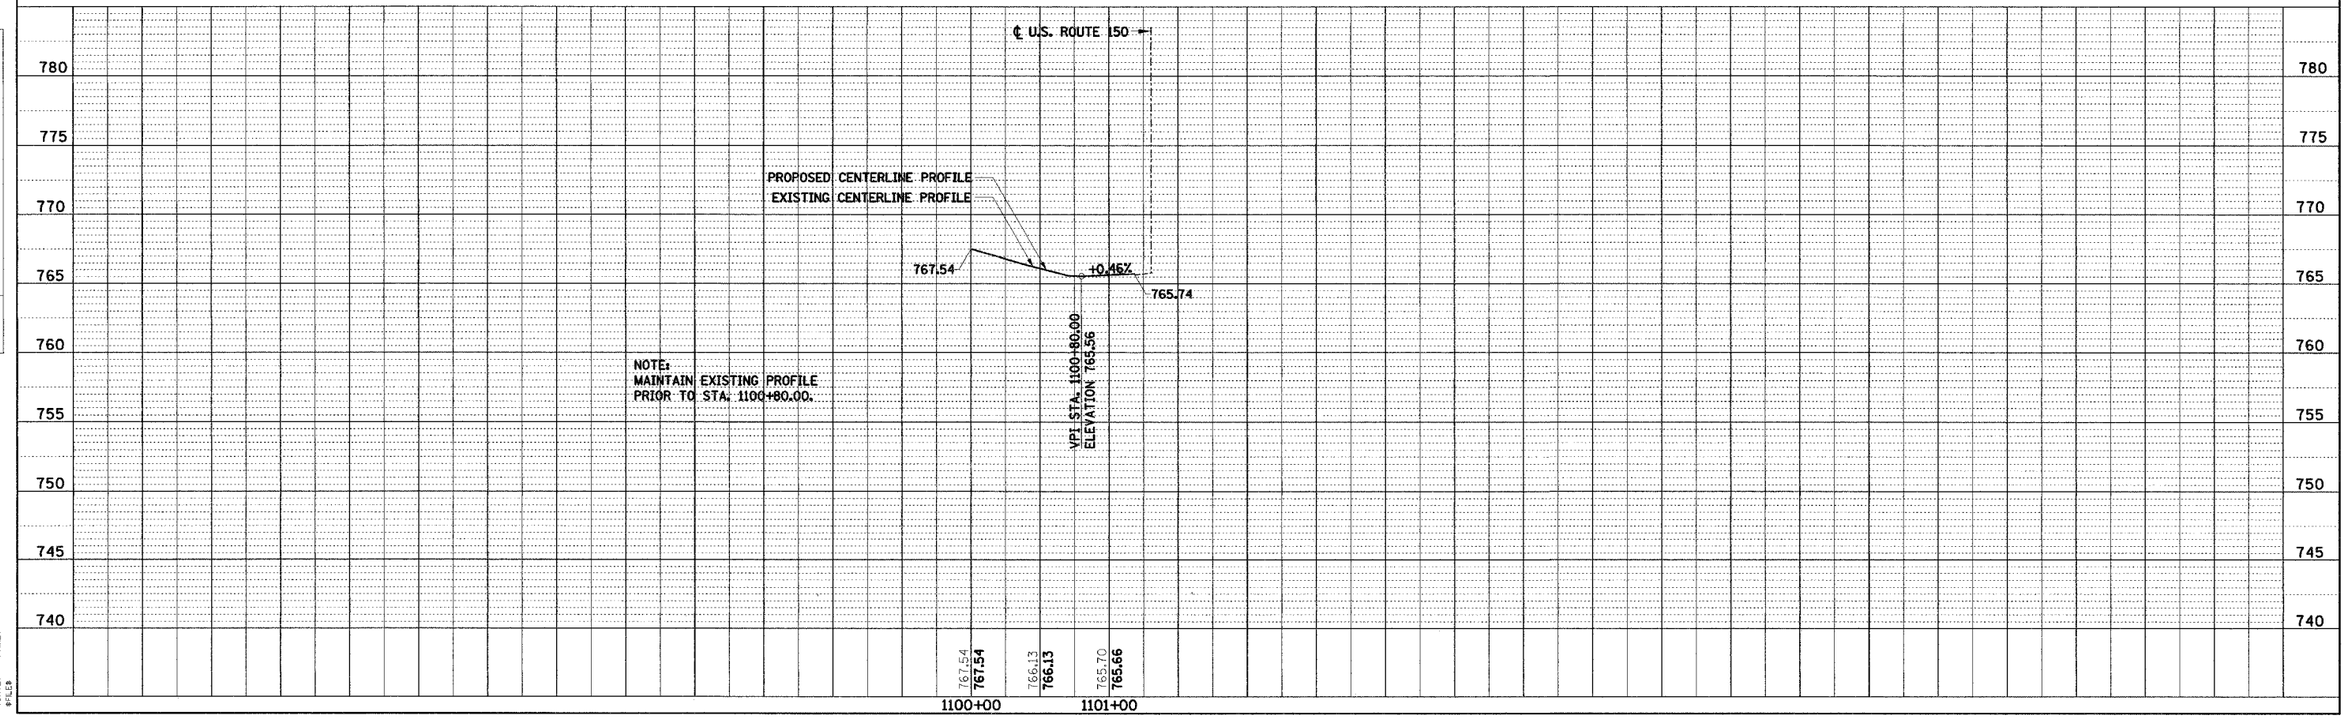

SEMINARY STREET STA. 1100+00 TO STA. 1101+31.14 – PLAN AND PROFILE

PLAN — SURVEYED, PLOTTED, ALIGNMENT CHECKED, RIGHT OF WAY STAKED, CADD FILE NAME, NOTE BOOK NO.

PROFILE — SURVEYED, PLOTTED, GRADES CHECKED, RIGHT OF WAY STAKED, STRUCTURE NOTATNS CHKD, NOTE BOOK NO.

BY DATE

COMPANY NAME: #COMPANY_NAME#
PROJECT CONTACT: #PROJECT_CONTACT#
CADD OPERATOR: #CADD#
#DATE# #TIME#
#FILE#