F.A. RTE.	SECTION	COUNTY	TOTAL SHEETS	SHEET NO.
311	1 N & TS	KENDALL	174	109
STA. 95+50		TO STA. 96+00		
FED. ROAD DIST. NO. 7	ILLINOIS	FED. AID PROJECT		

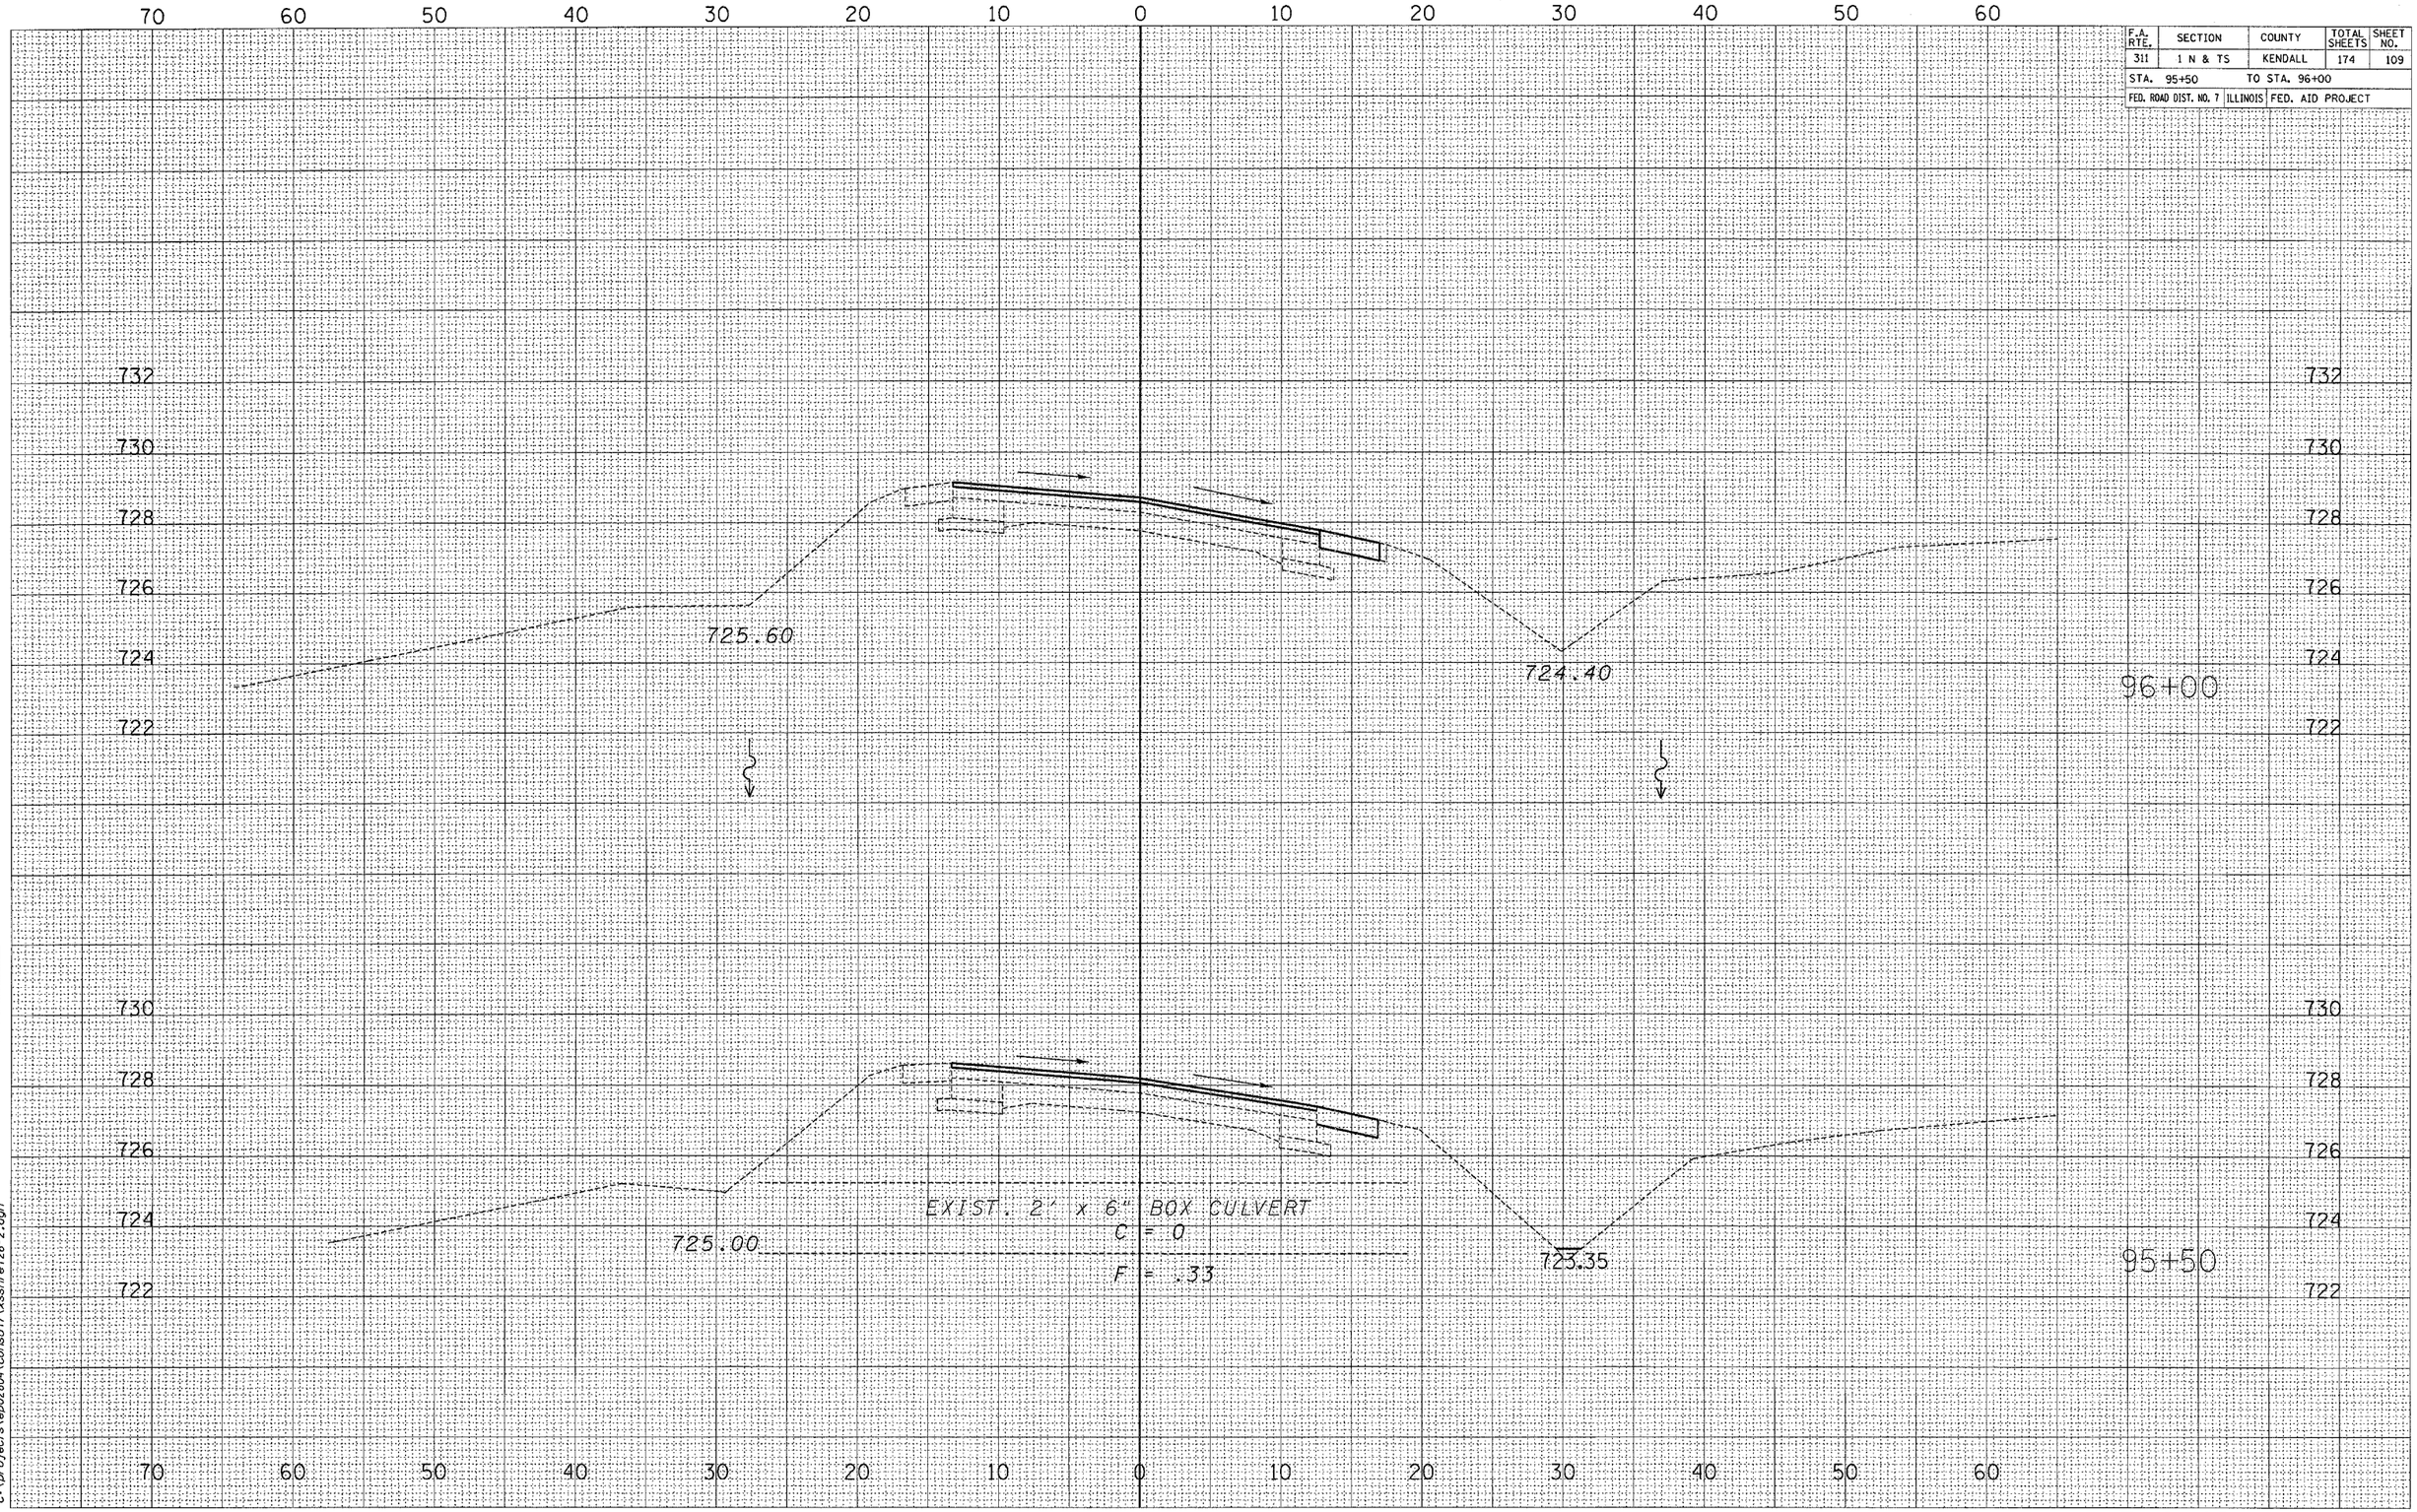

FINAL SURVEY		BY	DATE
NOTE BOOK	SURVEYED		
	PLOTTED		
	TEMPLATE		
	AREAS		
NO.	AREAS CHECKED		

ORIGINAL SURVEY		BY	DATE
NOTE BOOK	SURVEYED	CHAM IN	8/04
	PLOTTED	LAG	9/04
	TEMPLATE	ARR	12/04
	AREAS		
NO.	AREAS CHECKED		

2/23/2006
c:\projects\ep02804\consult\xsshte126-2.dgn

FAS 2312 (IL 126)