F.A.P. RTE.	SECTION	COUNTY	TOTAL SHEETS	SHEET NO.
311	1 N & TS	KENDALL	174	127
STA. 573+00		TO STA. 573+50		
FED. ROAD DIST. NO. 7	ILLINOIS	FED. AID PROJECT		

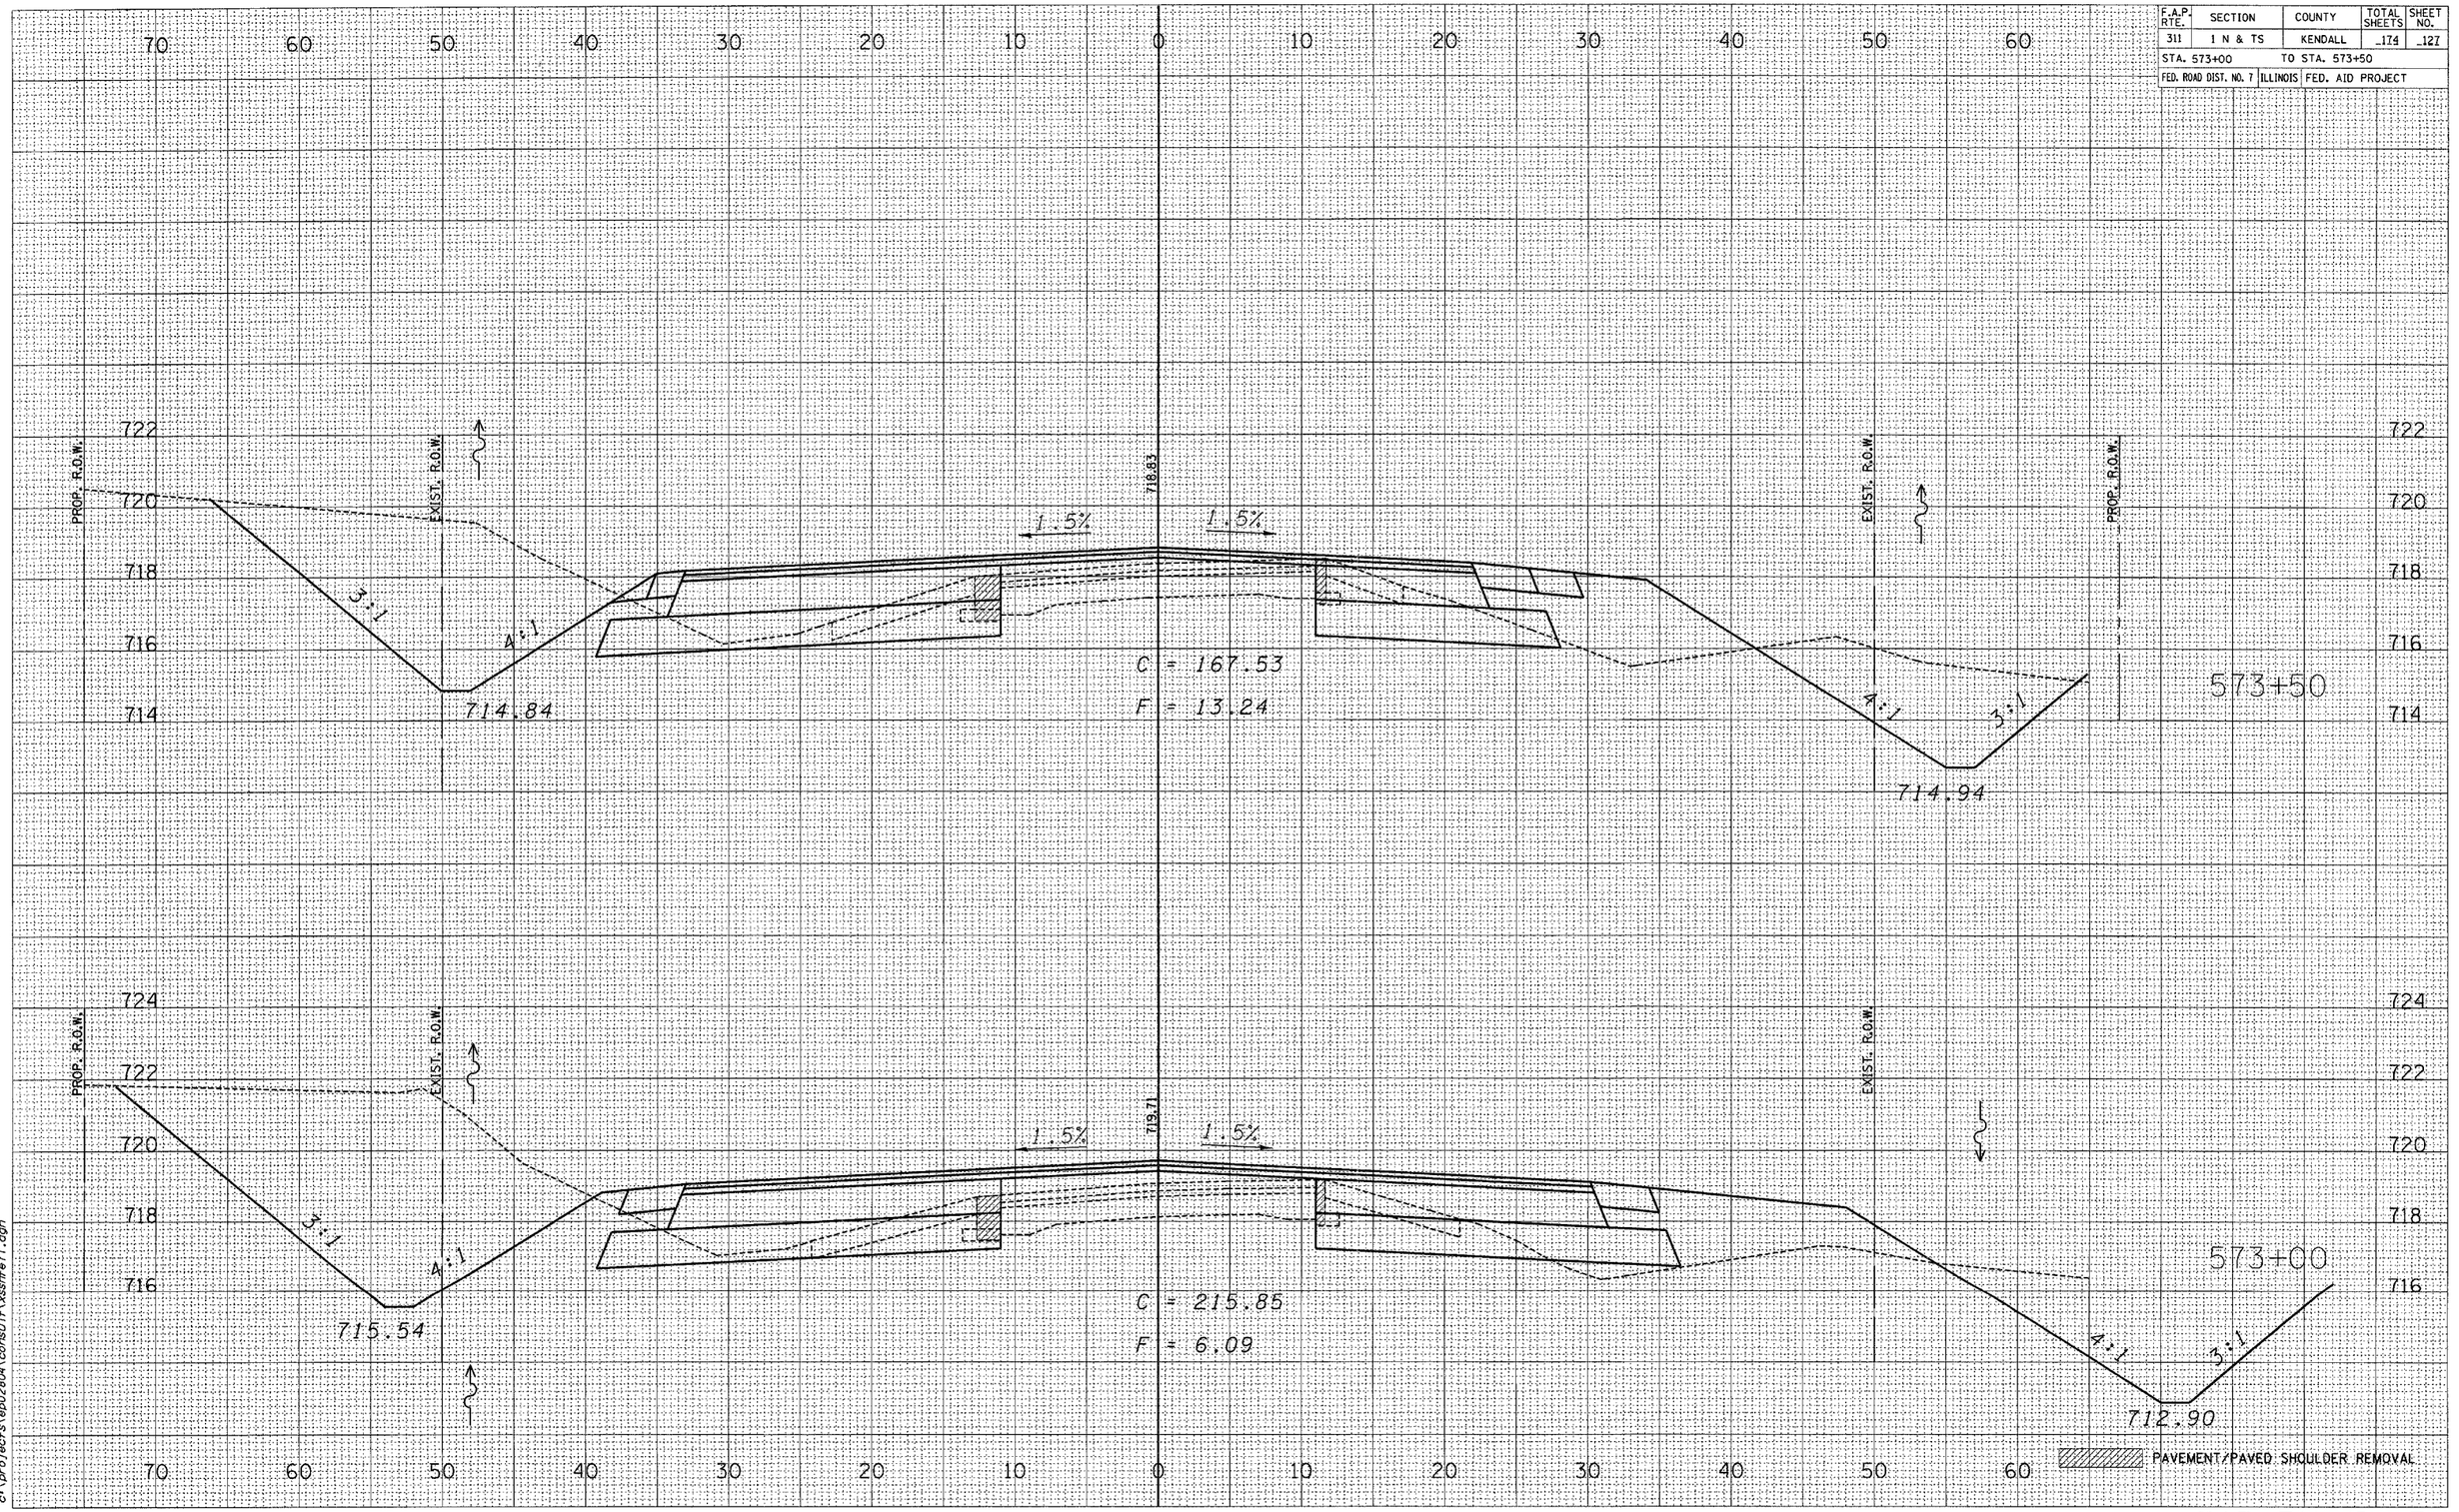

FINAL SURVEY | NOTE BOOK NO. | SURVEYED | PLOTTED | TEMPLATE | AREAS | AREAS CHECKED | BY | DATE

ORIGINAL SURVEY | NOTE BOOK NO. | SURVEYED | PLOTTED | TEMPLATE | AREAS | AREAS CHECKED | BY | CHAM. IN | LAC | ARR | DATE | 8/04 | 9/04 | 12/04

2/21/2006
c:\projects\ep02804\consult\xsshtel1.dgn

FAP 311 (IL 71)