F.A.P. RTE.	SECTION	COUNTY	TOTAL SHEETS	SHEET NO.
311	1 N & TS	KENDALL	174	147
STA. 67+50		TO STA. 68+50		
FED. ROAD DIST. NO. 7	ILLINOIS	FED. AID PROJECT		

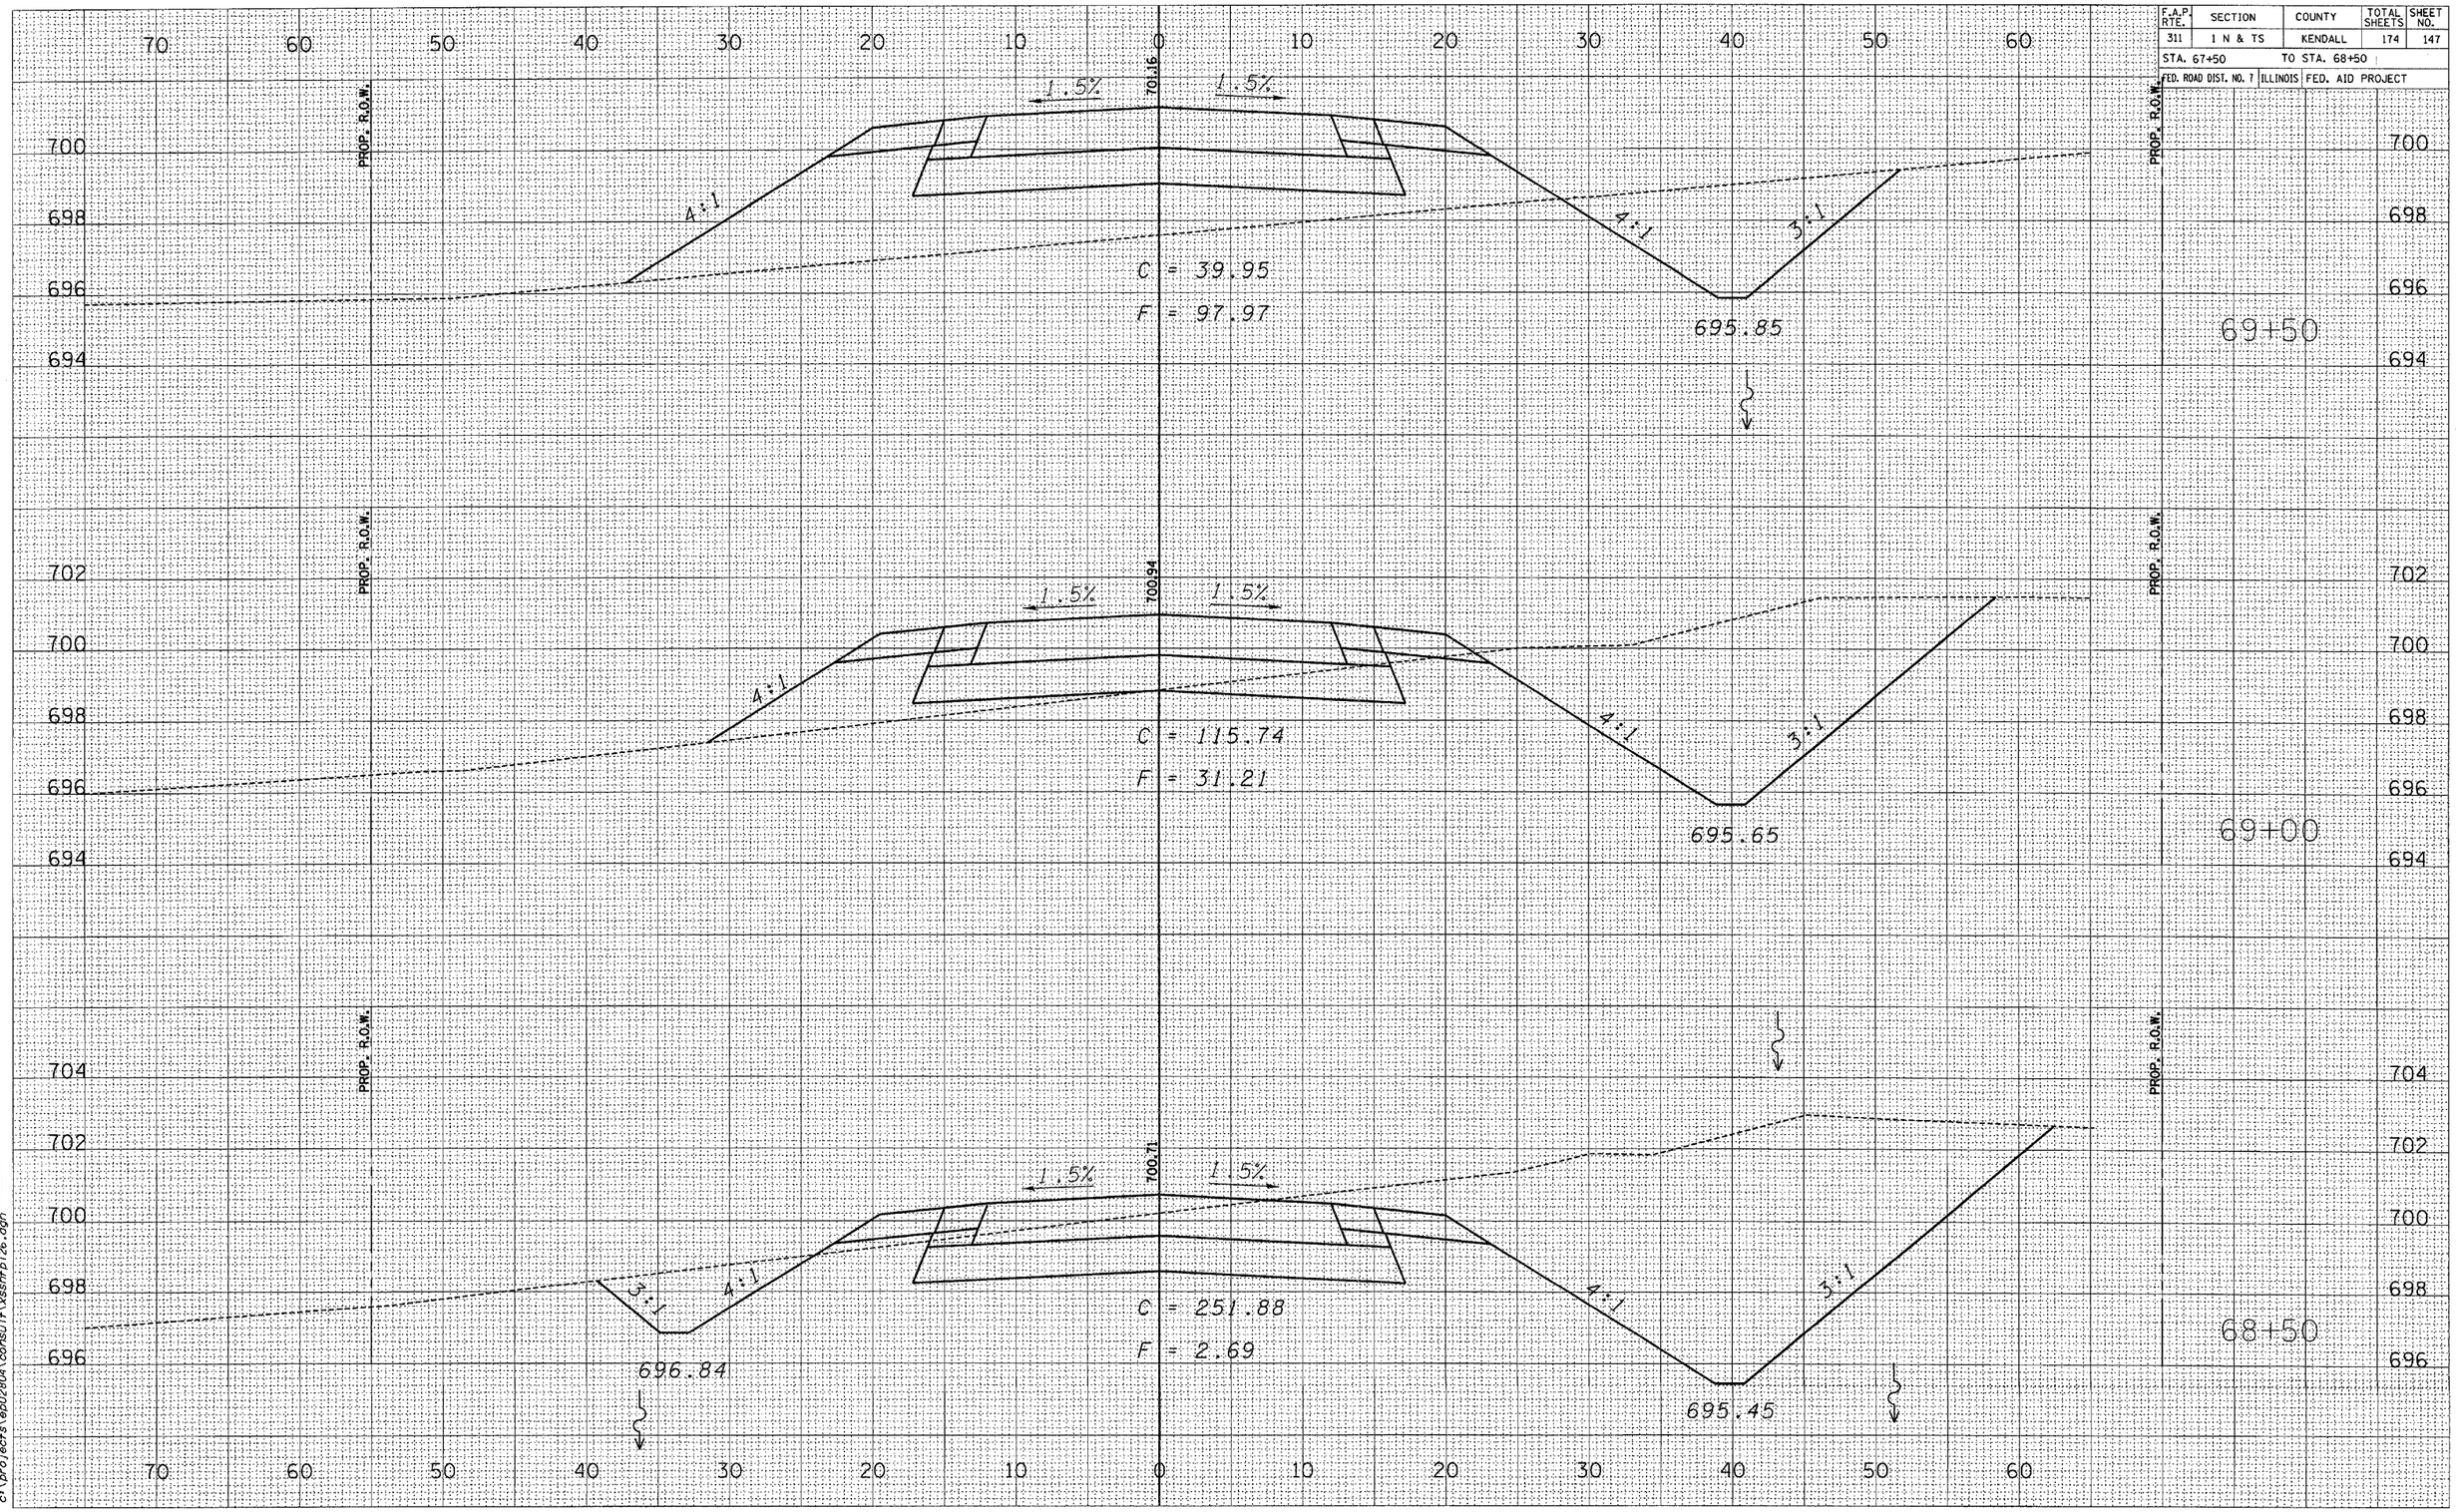

FINAL SURVEY | NOTE BOOK | NO. | SURVEYED | PLOTTED | TEMPLATE | AREAS | AREAS CHECKED | BY | DATE

ORIGINAL SURVEY | NOTE BOOK | NO. | SURVEYED | PLOTTED | TEMPLATE | AREAS | AREAS CHECKED | BY | DATE | CHAM. IN | L&C | NO. | 8/04 | 9/04 | 12/04

2/21/2006
c:\projects\ep02804\consult\xsshtp126.dgn

FAS 2312 (IL 126) RELOCATED