F.A.P. RTE.	SECTION	COUNTY	TOTAL SHEETS	SHEET NO.
311	1 N & TS	KENDALL	174	151
STA. 75+00		TO STA. 75+50		
FED. ROAD DIST. NO. 7	ILLINOIS	FED. AID PROJECT		

FINAL SURVEY	NOTE BOOK	NO.
SURVEYED		
PLOTTED		
TYPING DATE		
AREAS		
AREAS CHECKED		

BY	DATE

ORIGINAL SURVEY	NOTE BOOK	NO.
SURVEYED	CHAN/N	
PLOTTED	LAT	
TYPING DATE	NS	
AREAS		
AREAS CHECKED		

BY	DATE
	8/04
	9/04
	12/04

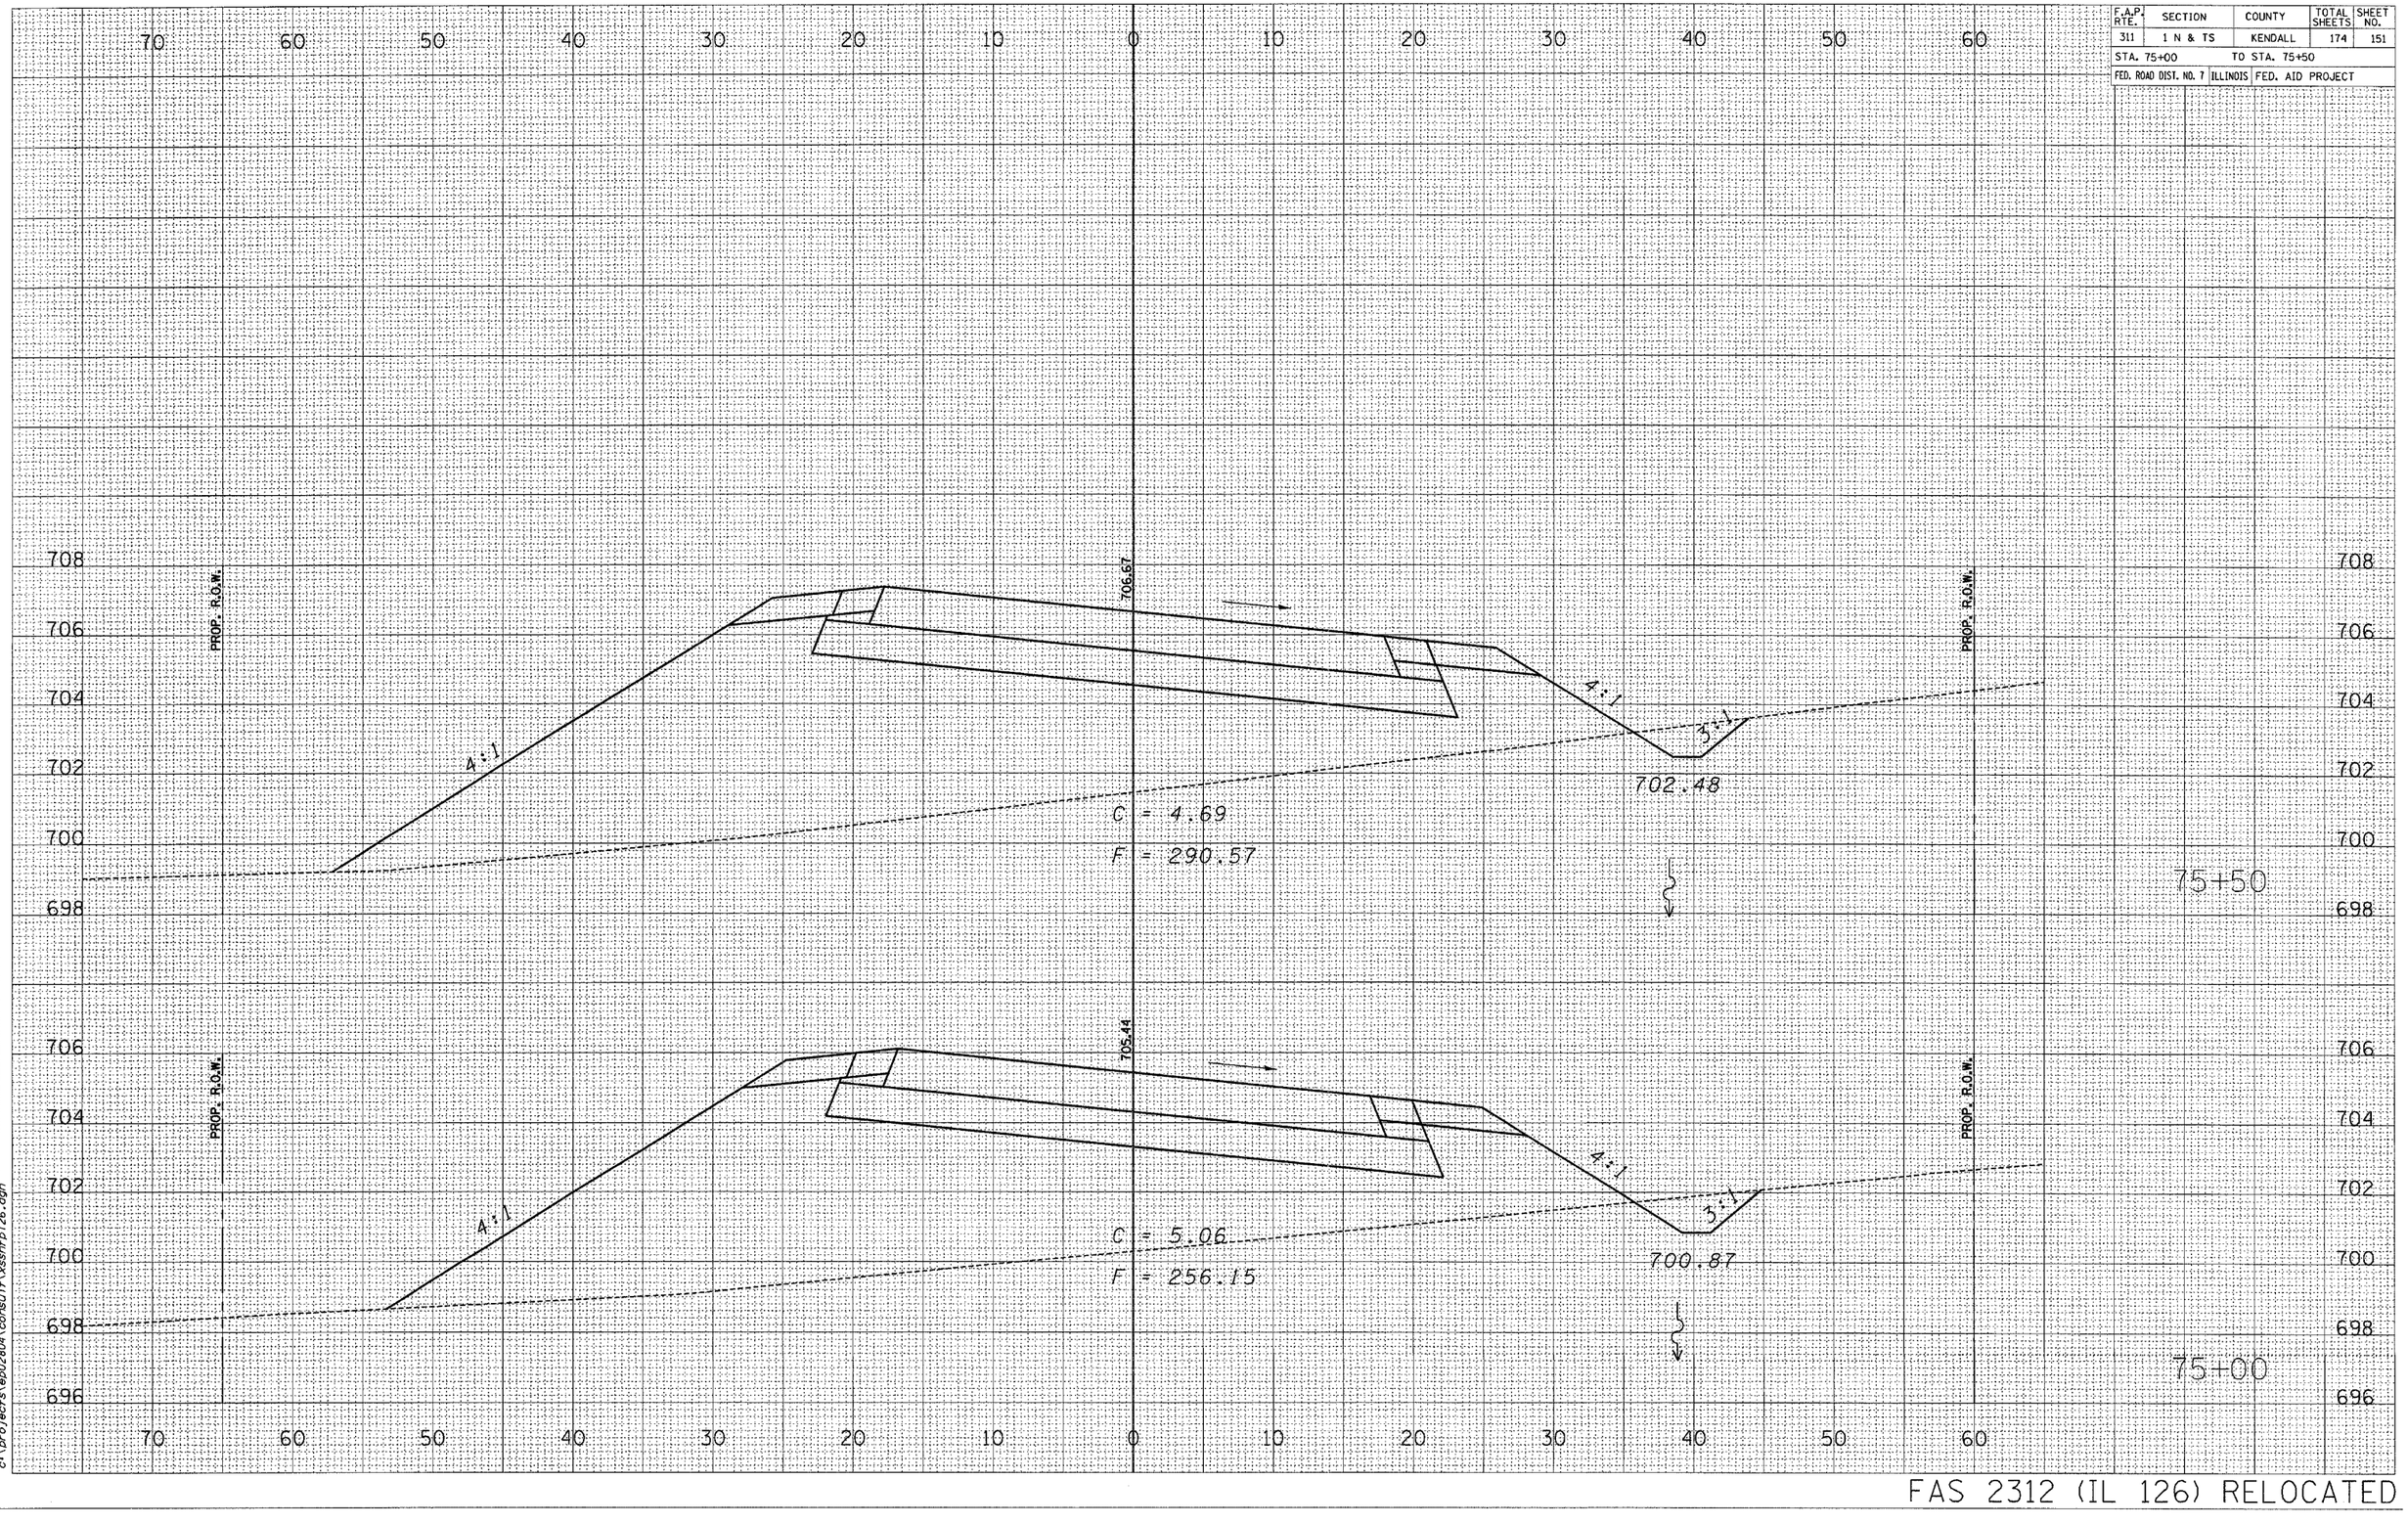

FAS 2312 (IL 126) RELOCATED

2/21/2006
c:\projects\ep02804\consult\xsh\p126.dgn