F.A.P. RTE.	SECTION	COUNTY	TOTAL SHEETS	SHEET NO.
311	1 N & TS	KENDALL	174	161
STA. 89+50		TO STA. 90+50		
FED. ROAD DIST. NO. 7	ILLINOIS	FED. AID PROJECT		

FINAL SURVEY	NOTE BOOK	NO.
SURVEYED		
PLOTTED		
TOPO DATE		
AREAS		
AREAS CHECKED		

BY	DATE

ORIGINAL SURVEY	NOTE BOOK	NO.
SURVEYED	CHAMLIN	
PLOTTED	LAG	
TOPO DATE	MG	
AREAS		
AREAS CHECKED		

BY	DATE
	8/04
	9/06
	12/04
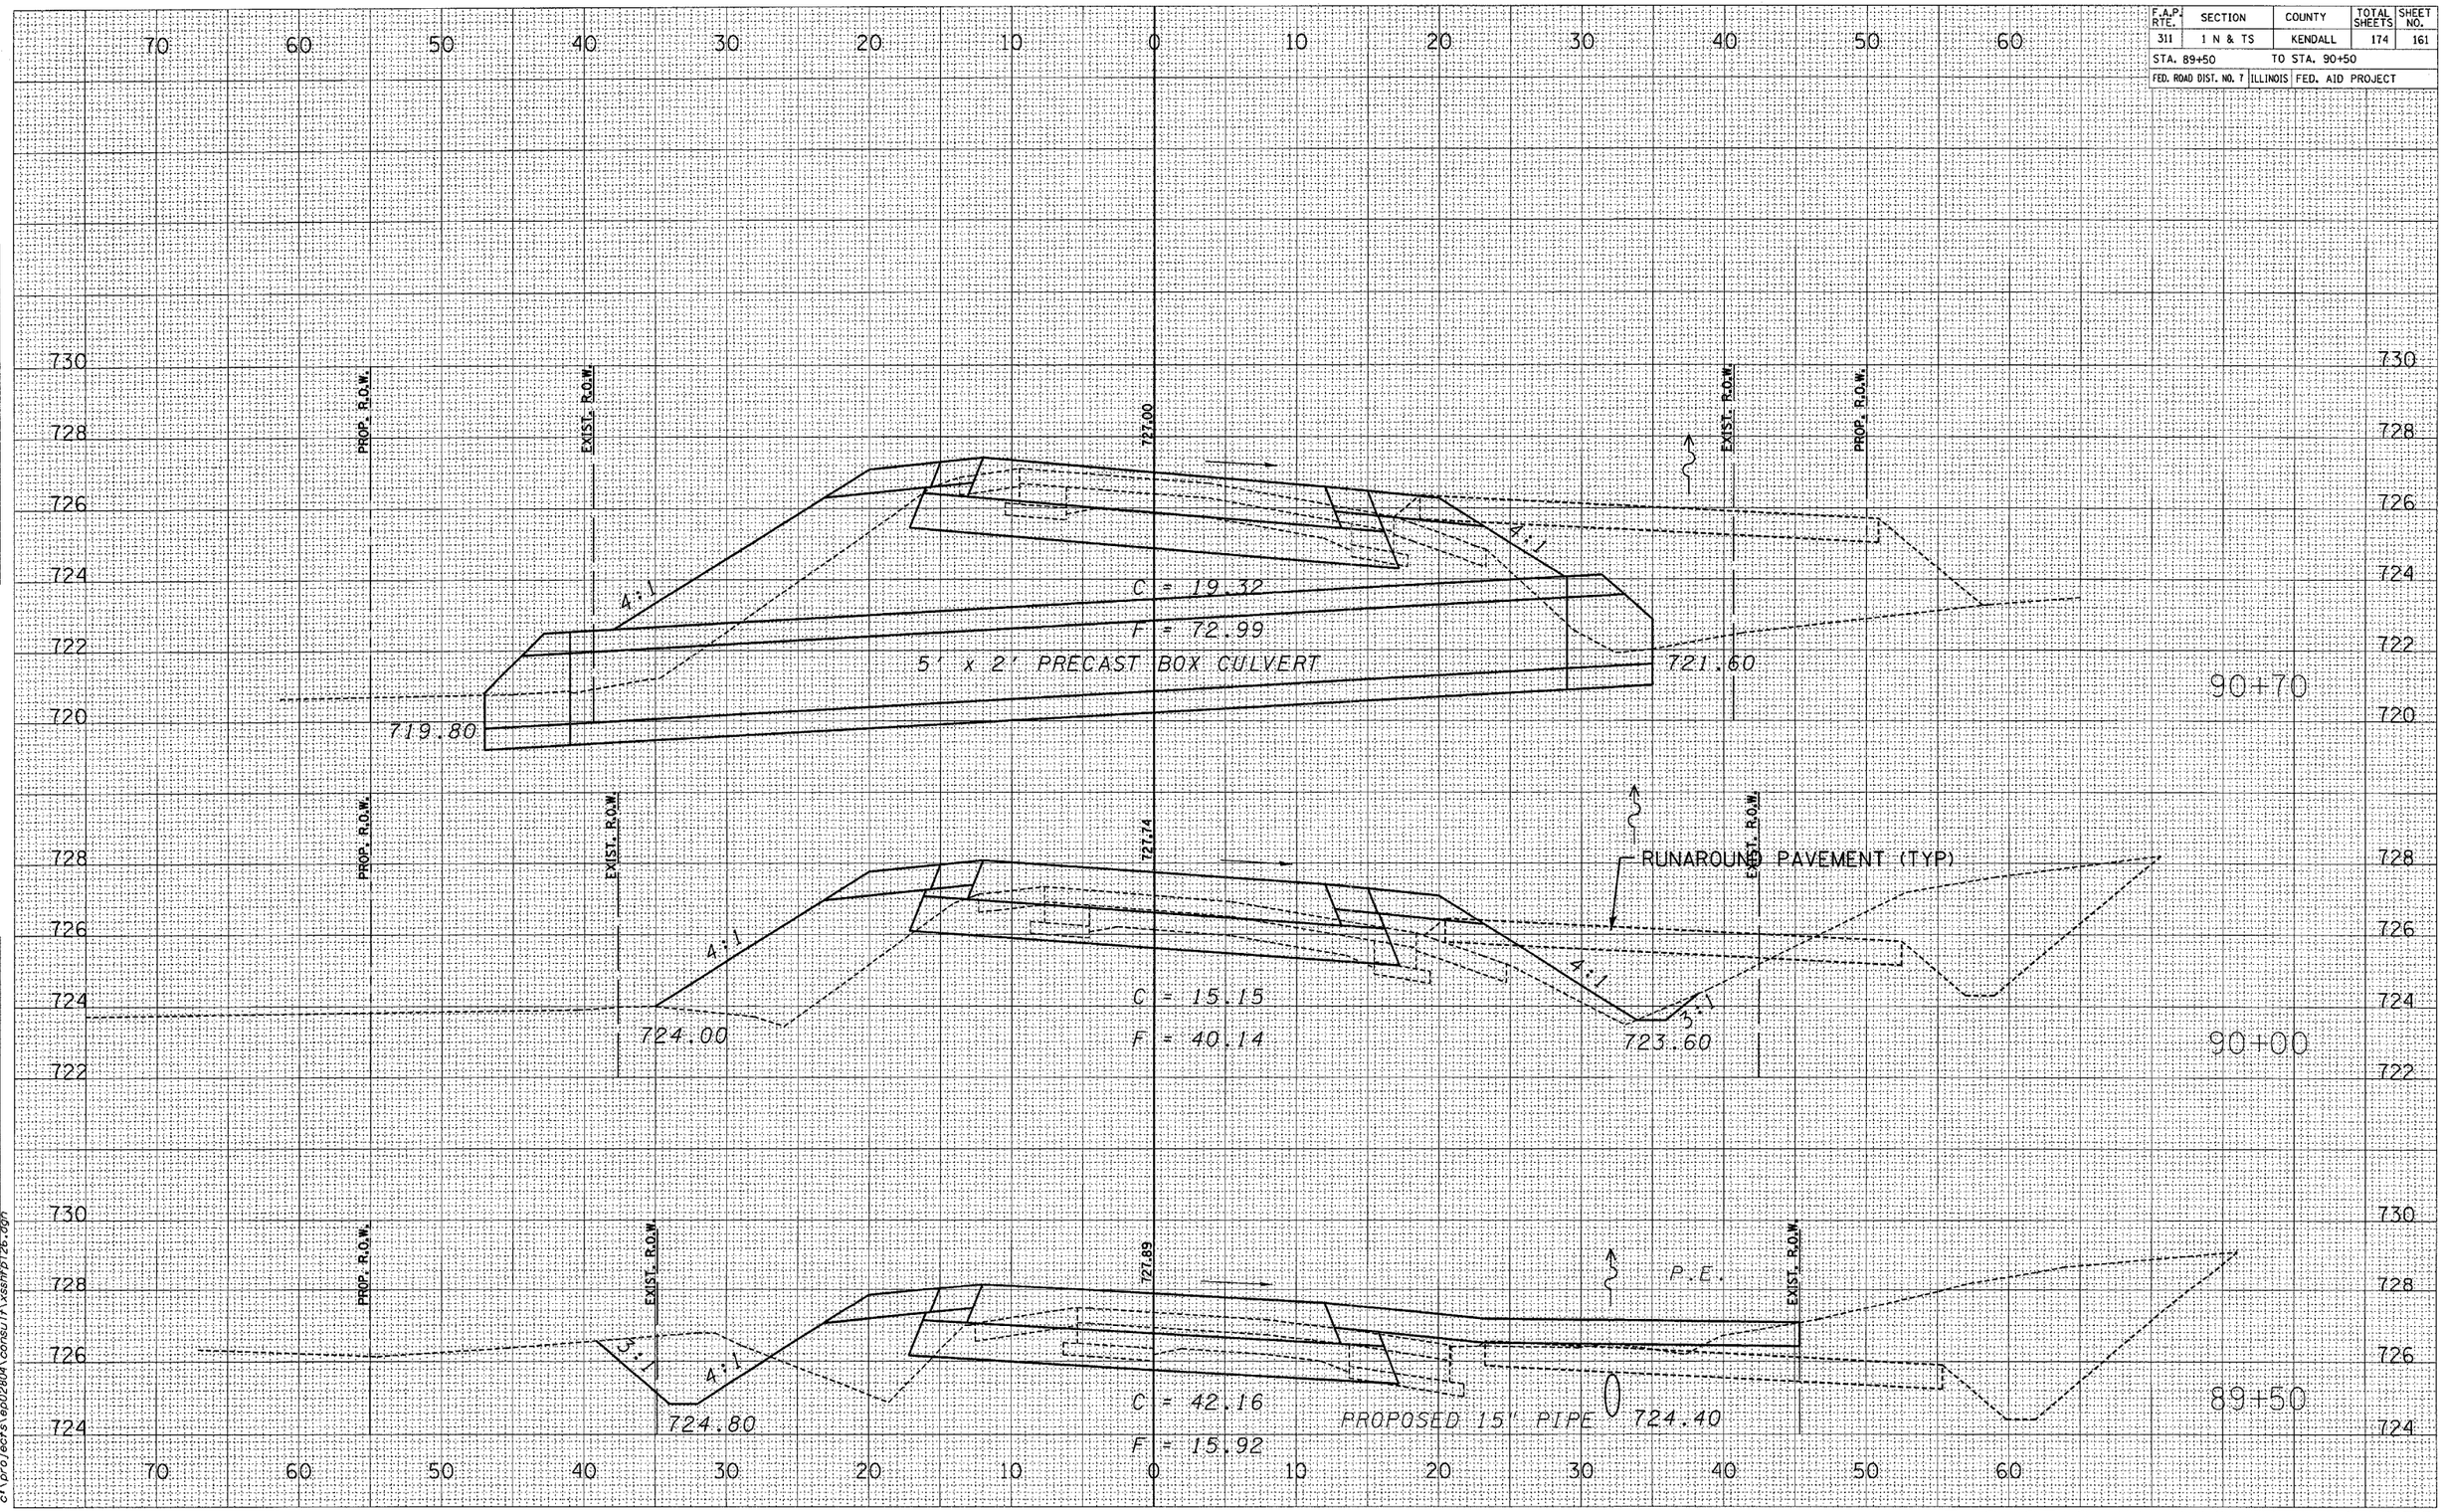
2/23/2006
c:\projects\ep02804\consu\11\xsm\P126.dgn