CONTRACT NO. 66535

| F.A.P. RTE. | SECTION | COUNTY | TOTAL SHEETS | SHEET NO. |
|---|---|---|---|---|
| 311 | 1 N & TS | KENDALL | 174 | 167 |
| STA. 490+00 | | TO STA. 491+00 | | |
| FED. ROAD DIST. NO. 7 | ILLINOIS | FED. AID PROJECT | | |

| FINAL SURVEY | SURVEYED | BY | DATE |
|---|---|---|---|
| NOTE BOOK | PLOTTED | | |
| NO. | TEMPLATE | | |
| | AREAS | | |
| | AREAS CHECKED | | |

| ORIGINAL SURVEY | SURVEYED | CHAMLIN | BY | DATE |
|---|---|---|---|---|
| NOTE BOOK | PLOTTED | LAG | | 8/04 |
| NO. | TEMPLATE | ARR | | 1/05 |
| | AREAS | | | 2/05 |
| | AREAS CHECKED | | | |

3/30/2006
c:\projects\e02804\consult\xshrdet.dgn

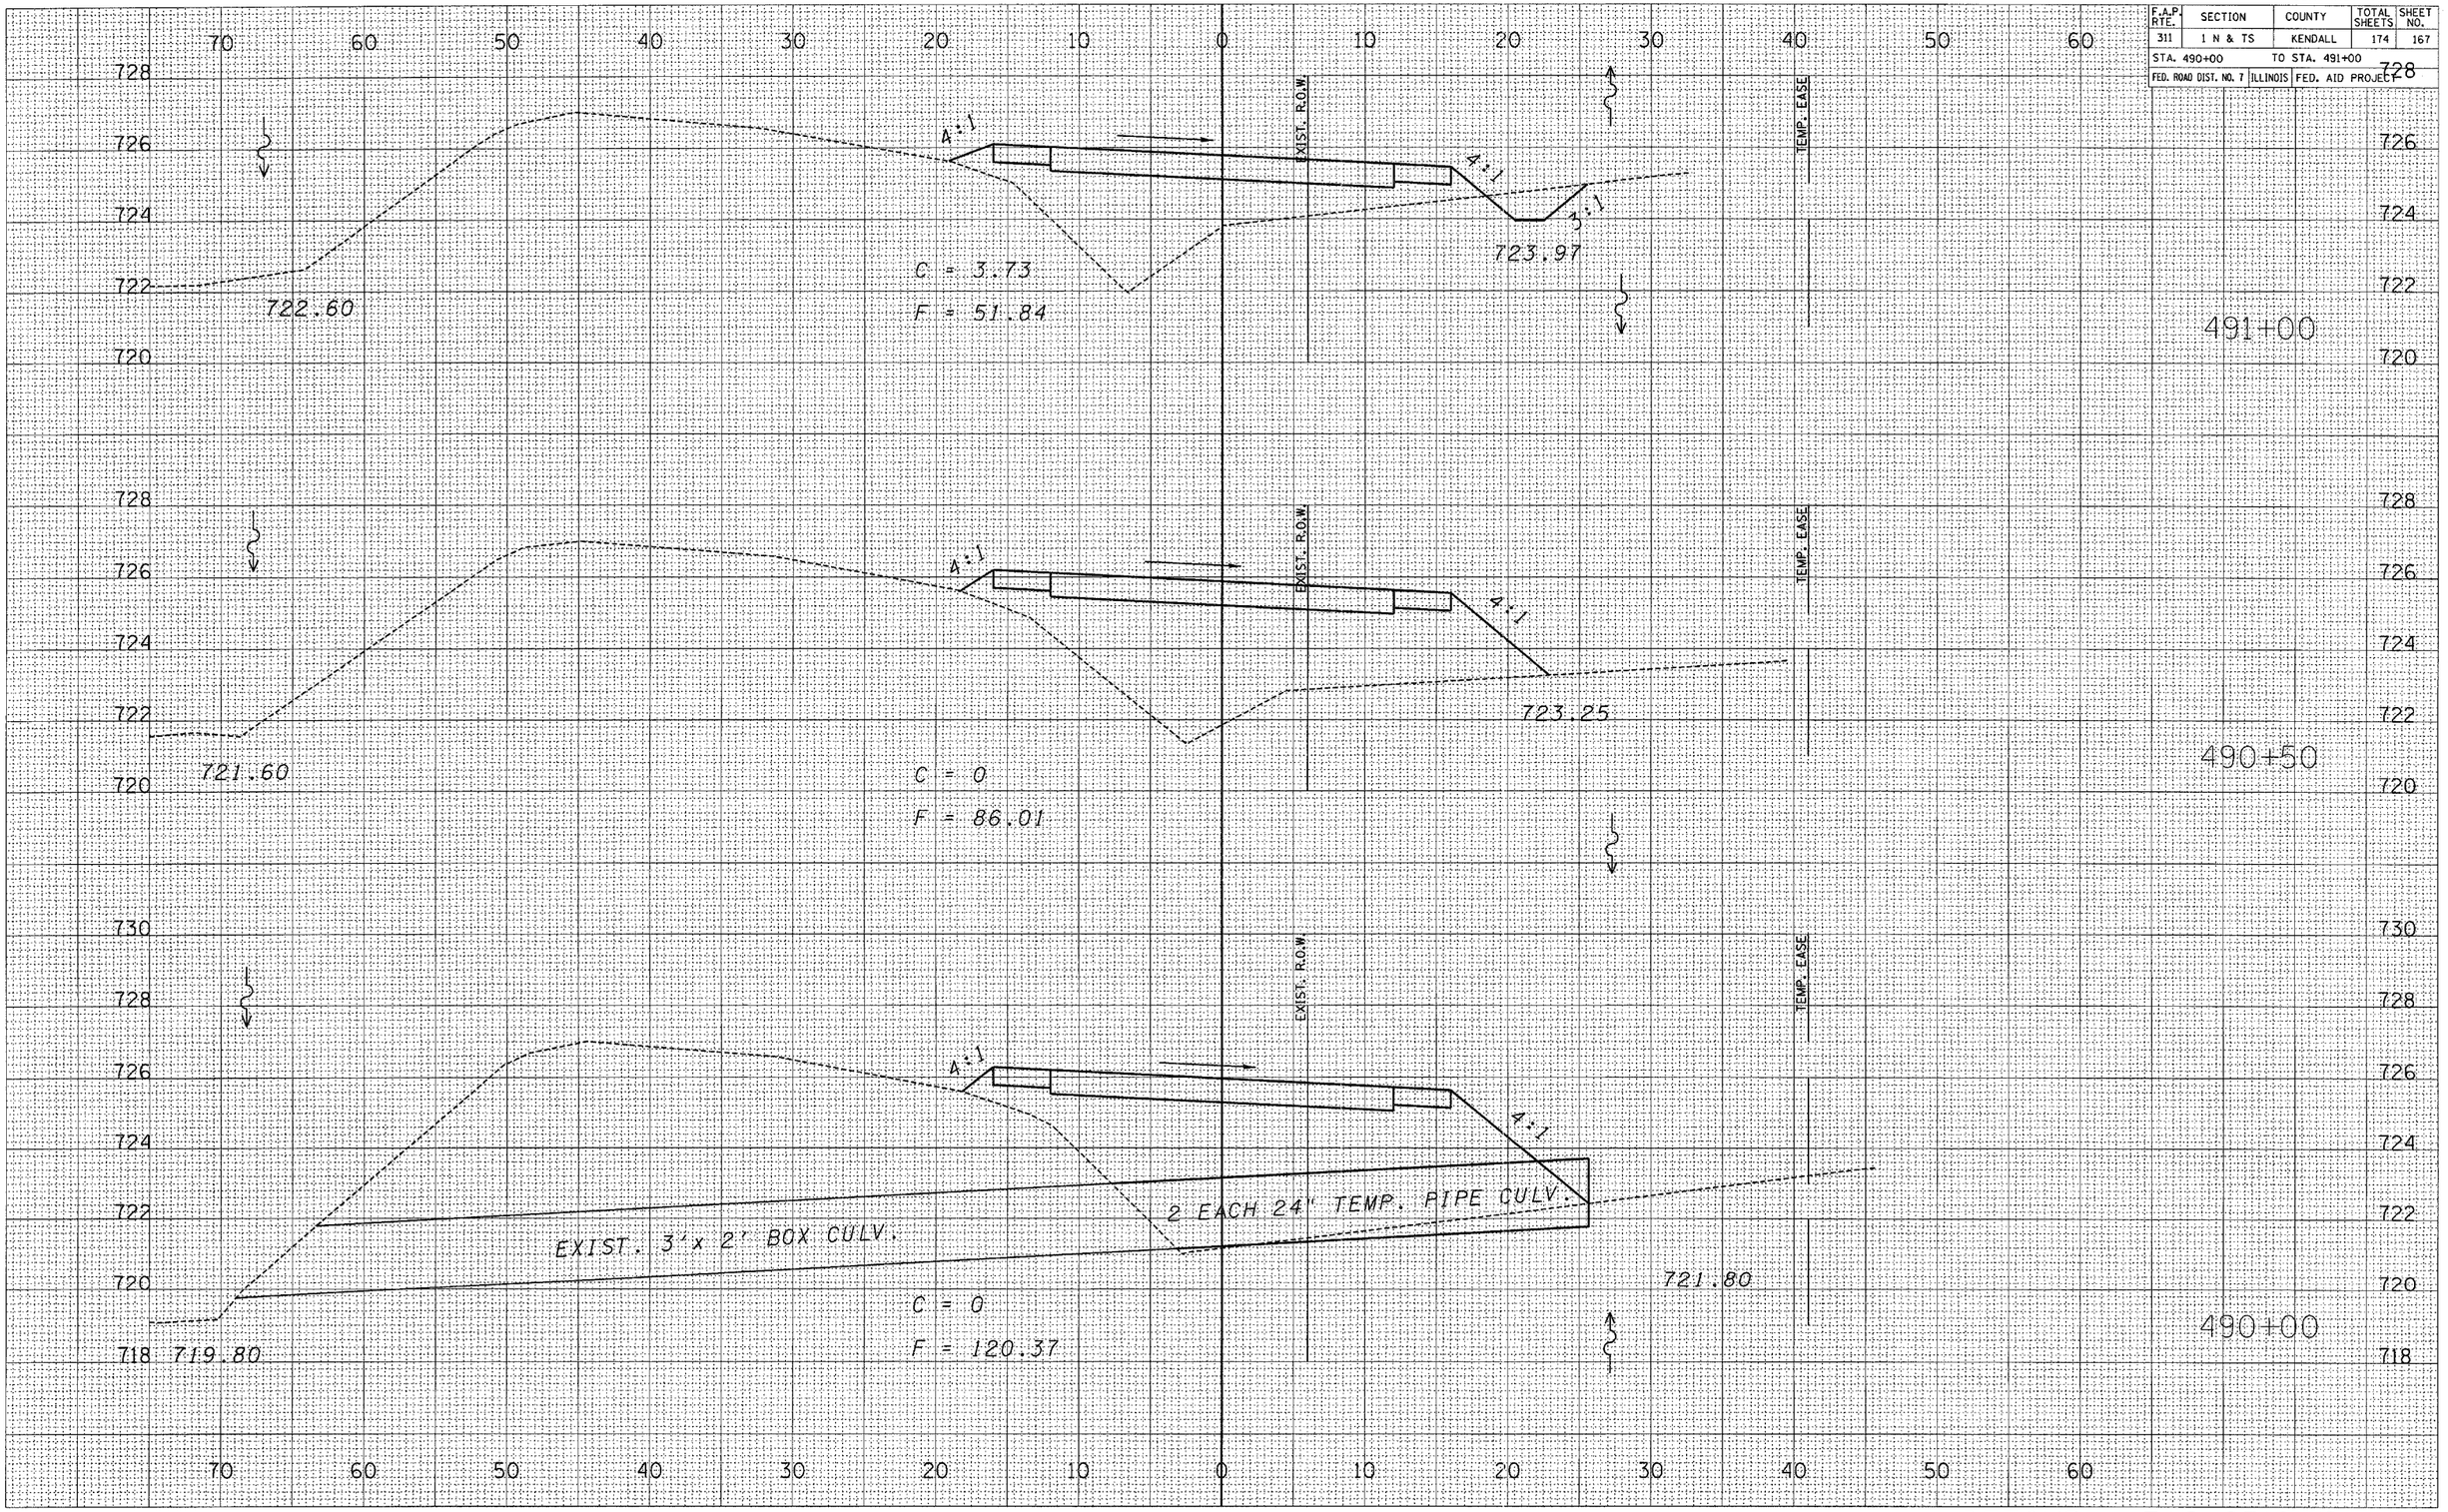


DETOUR - FAS 2312 (IL 126)