CONTRACT NO. 70462

F.A.P RTE.	SECTION	COUNTY	TOTAL SHEETS	SHEET NO.
332	48B	VERMILION	27	25

STA. 13+00.00 TO STA. 14+50.00

FED. ROAD DIST. NO. | ILLINOIS | FED. AID PROJECT

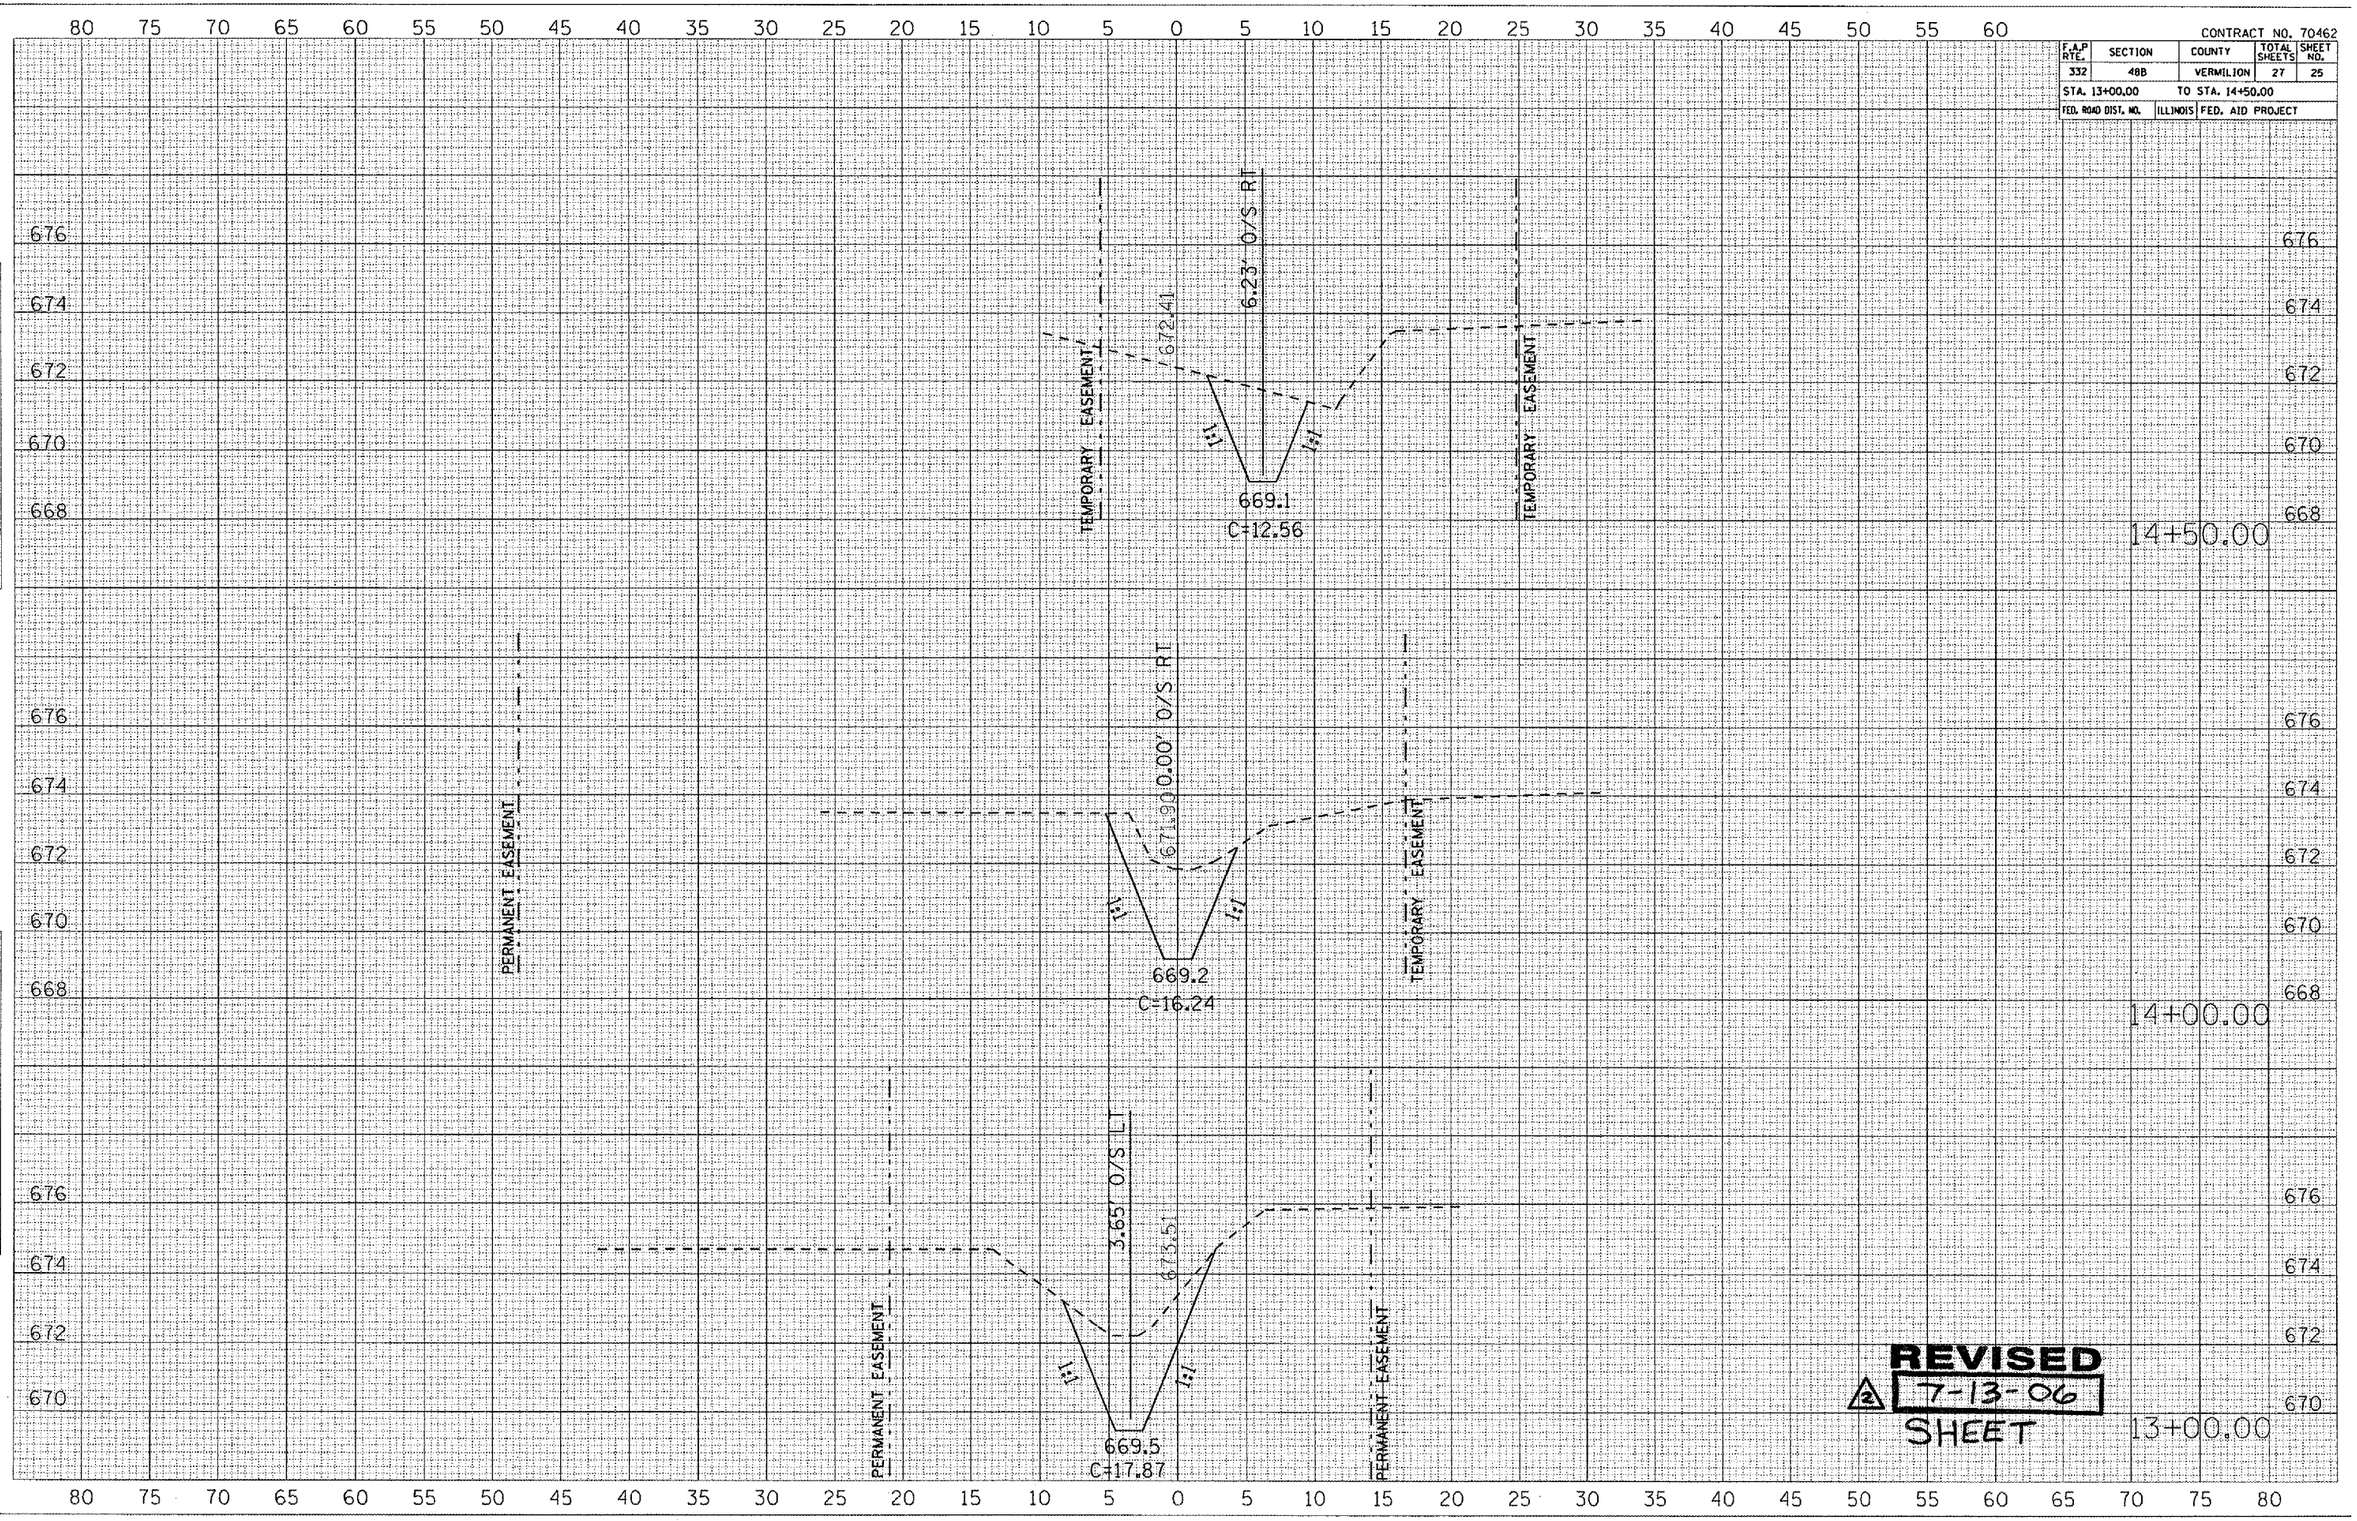

REVISED
7-13-06
SHEET

FINAL SURVEY | NOTE BOOK NO. | SURVEYED | PLOTTED | TEMPLATE | AREAS | AREAS CHECKED | BY | DATE

ORIGINAL SURVEY | NOTE BOOK NO. | SURVEYED | PLOTTED | TEMPLATE | AREAS | AREAS CHECKED | BY | DATE

PLOT DATE : 6/29/2006
FILE NAME : c:\projects\d501105 (v01)\bordet.dgn
PLOT SCALE : 10.5882 ' / IN.
REFERENCE : REF