• D-7 WETLAND MITIGATION-1 CONTRACT NO. 74154

F.A.P RTE.	SECTION	COUNTY	TOTAL SHEETS	SHEET NO.
774	•	EFFINGHAM	15	13
STA. 3+50.000		TO STA. 4+25.000		
FED. ROAD DIST. NO.	ILLINOIS	FED. AID PROJECT		

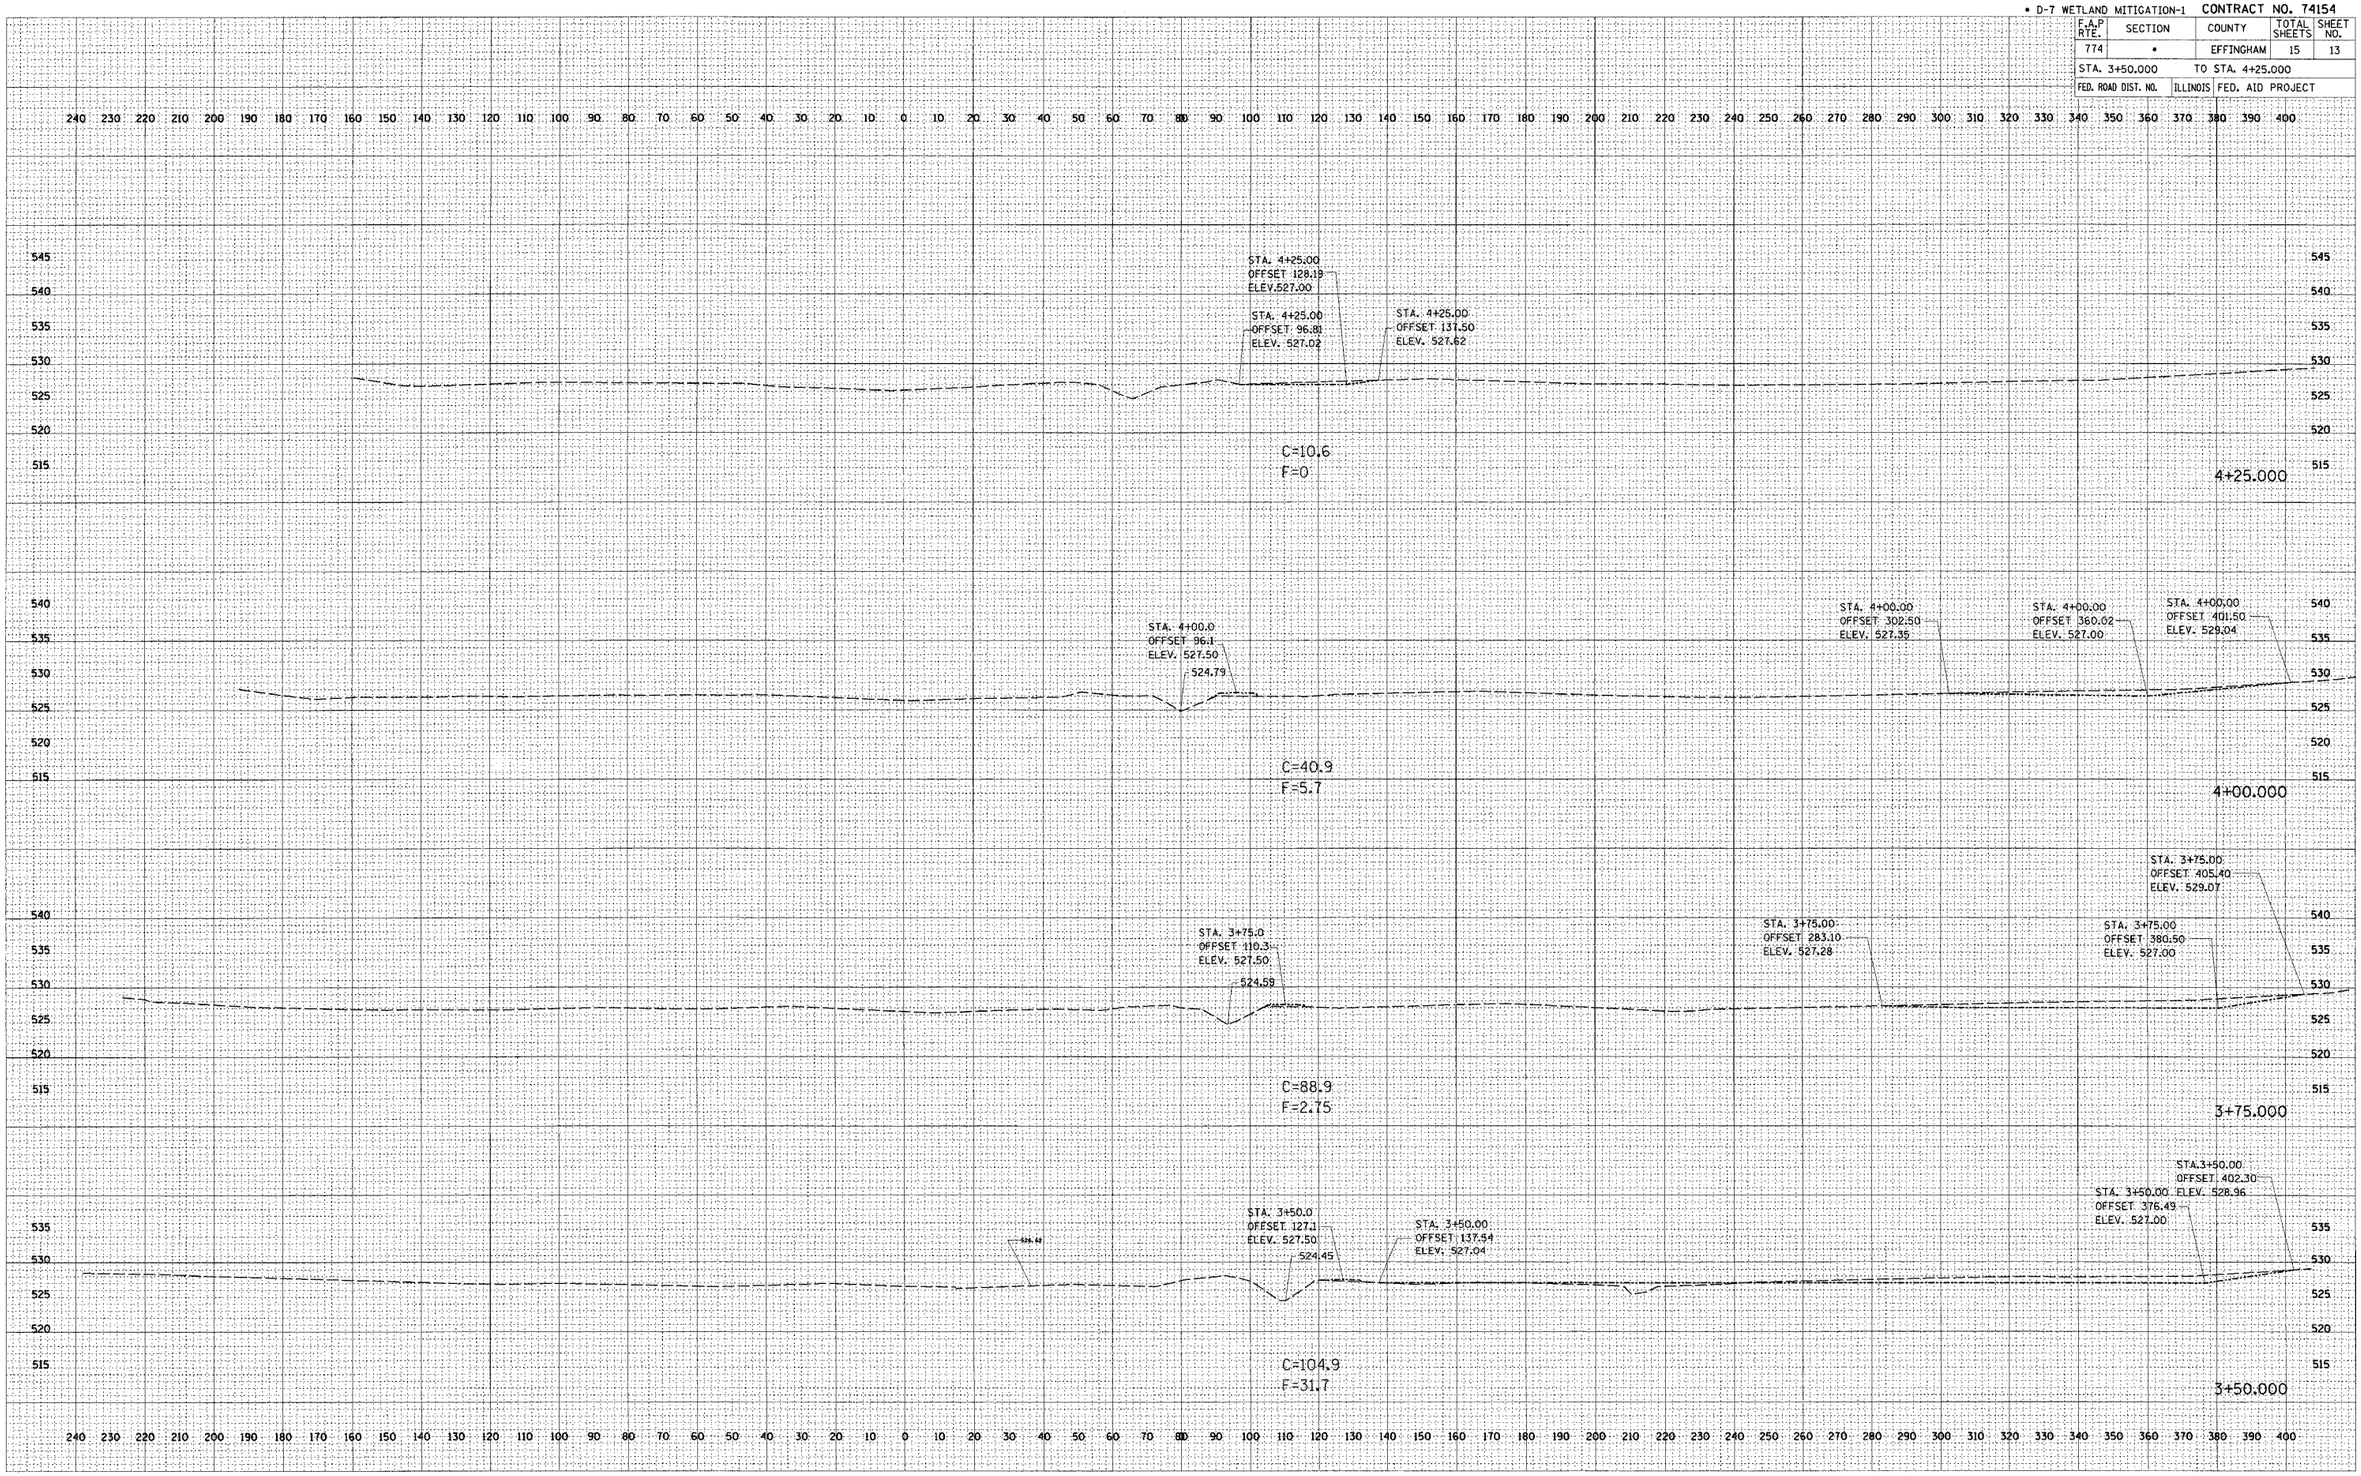

FINAL SURVEY		BY	DATE
NOTE BOOK	SURVEYED		
	PLOTTED		
	TEMPLATE		
	AREAS		
NO.	AREAS CHECKED		

ORIGINAL SURVEY		BY	DATE
NOTE BOOK	SURVEYED		
	PLOT		
	TEMP.		
	AREAS		
NO.	AREAS CHECKED		

PLOT DATE = #DATE$
FILE NAME = $FILE$
PLOT SCALE = #SCALE$
USER NAME = #USER$