F.A. RTE.	SECTION	COUNTY	TOTAL SHEETS	SHEET NO.
*	**	***	310	121
STA.		TO STA.		
CONTRACT NO. 74155				

* PARK ROADS
**SFWA PARK ROADS 2003-1
***MOULTRIE AND SHELBY

N

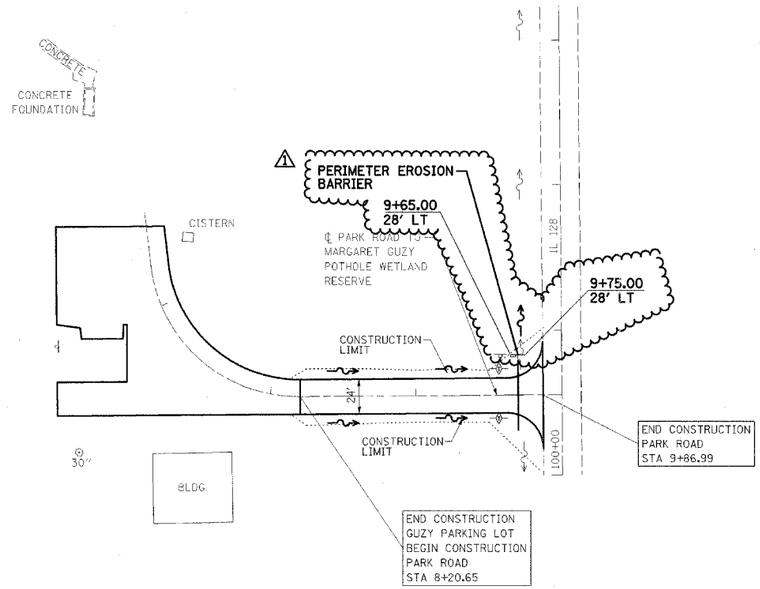

NOTE:

PARK ROAD
STA 8+20.65 TO STA 9+86.99
SURFACE IMPROVEMENTS,
ADD 3" AGGREGATE

REVISIONS TO PARK ROADS AND PARKING LOTS SHOWN ON PREVIOUS PLAN SHEETS THAT DO NOT IMPACT EROSION CONTROL ARE NOT BALLOONED OR NOTED AS REVISIONS TO ELIMINATE CLUTTER AND CROWDING ON THE EROSION CONTROL SHEETS

0 50' 100'
1" = 50'

⚠1 - REVISED BY FGI 11/23/2005

PLAN	SURVEYED	BY	DATE
	PLOTTED		
	PLANS CHECKED		
NOTE BOOK	R.T.O.P. (AS NOTED)		
NO. ____	2-00 FILE NAME		

PROFILE	SURVEYED	BY	DATE
	PLOTTED		
	PLANS CHECKED		
NOTE BOOK	E.W. NOTED		
NO. ____	STRUCTURE NOTATIONS CHKD		

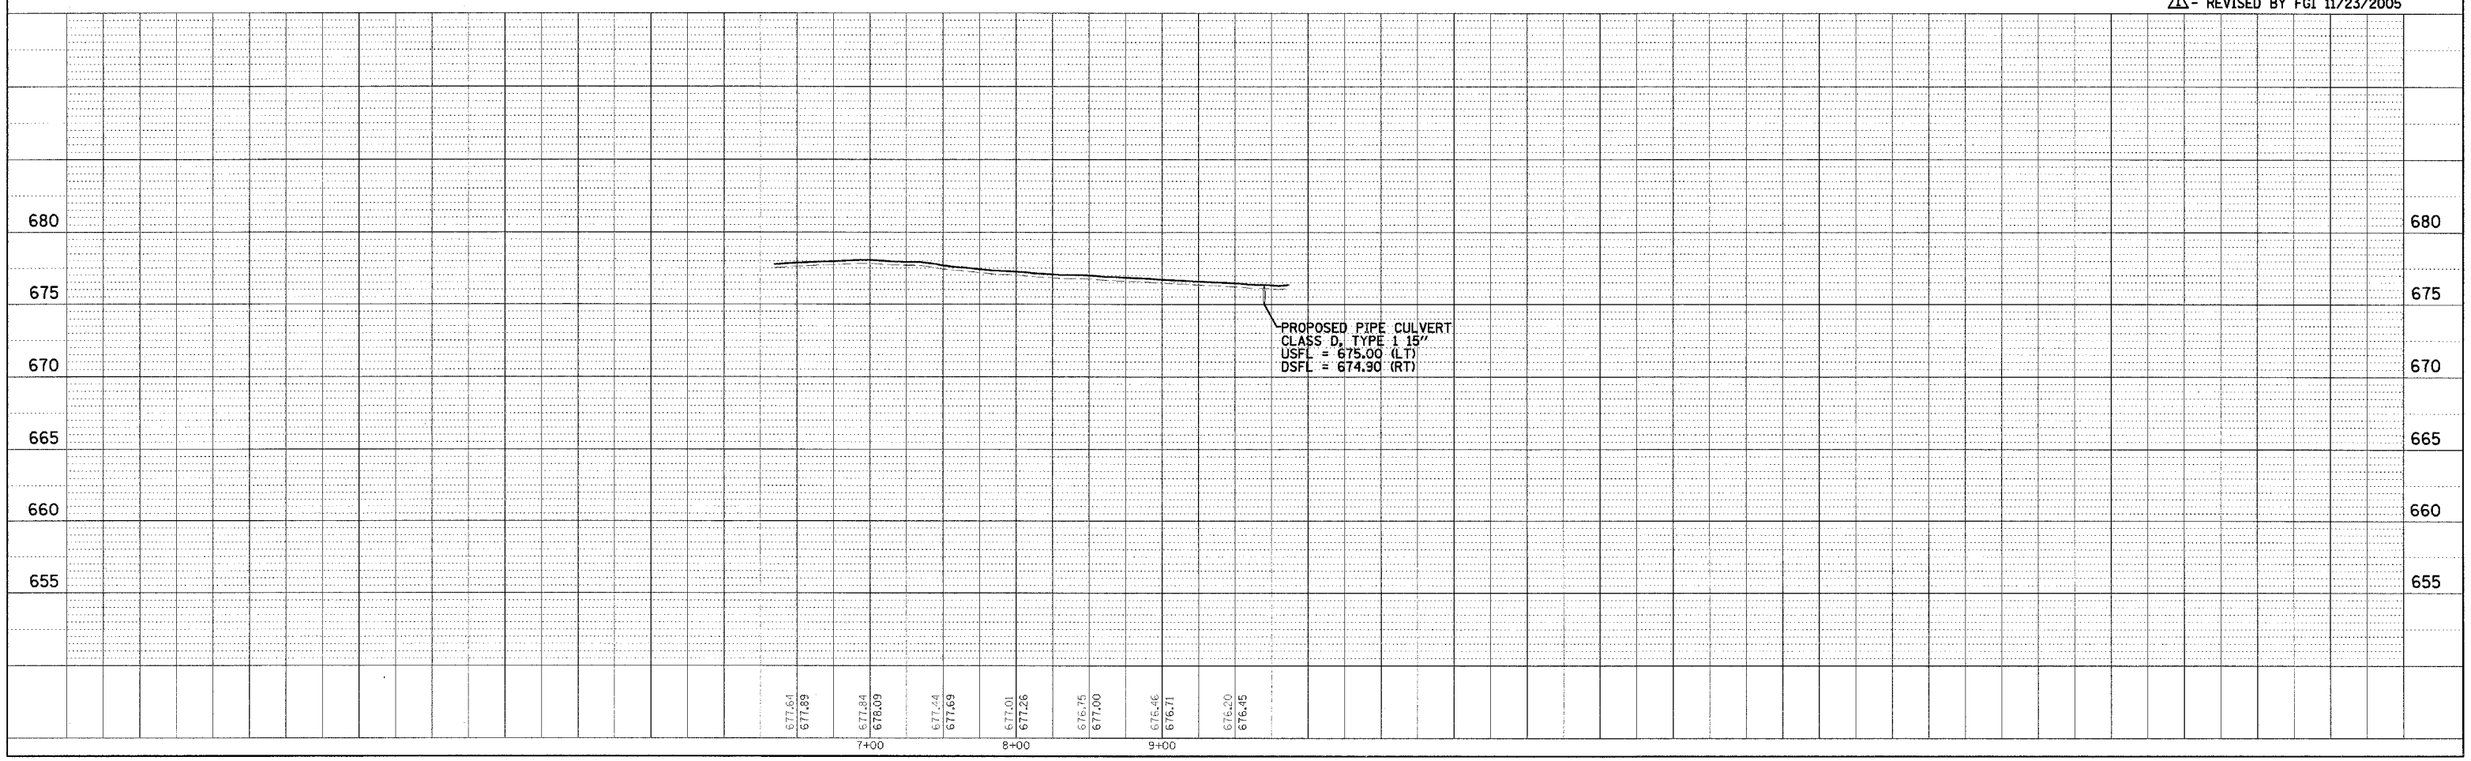

WEST OKAW FISH & WILDLIFE UNIT EROSION CONTROL PLAN AND PROFILE, PARK ROAD TO MARGARET GUZY POTHOLE WETLAND RESERVE