*	PARK ROADS
**	SFWA PARK ROADS 2003-1
***	MOULTRIE AND SHELBY

F.A.P RTE.	SECTION	COUNTY	TOTAL SHEETS	SHEET NO.
*	**	***	310	166
STA.		TO STA.		
CONTRACT NO. 74155				

ORIGINAL SURVEY	SURVEYED	BY	
	PLOTTED		DATE
NOTE BOOK	TEMPLATE		
NO.	AREAS		
	AREAS CHECKED		

FINAL SURVEY	SURVEYED	BY	
	PLOTTED		DATE
NOTE BOOK	TEMPLATE		
NO.	AREAS		
	AREAS CHECKED		

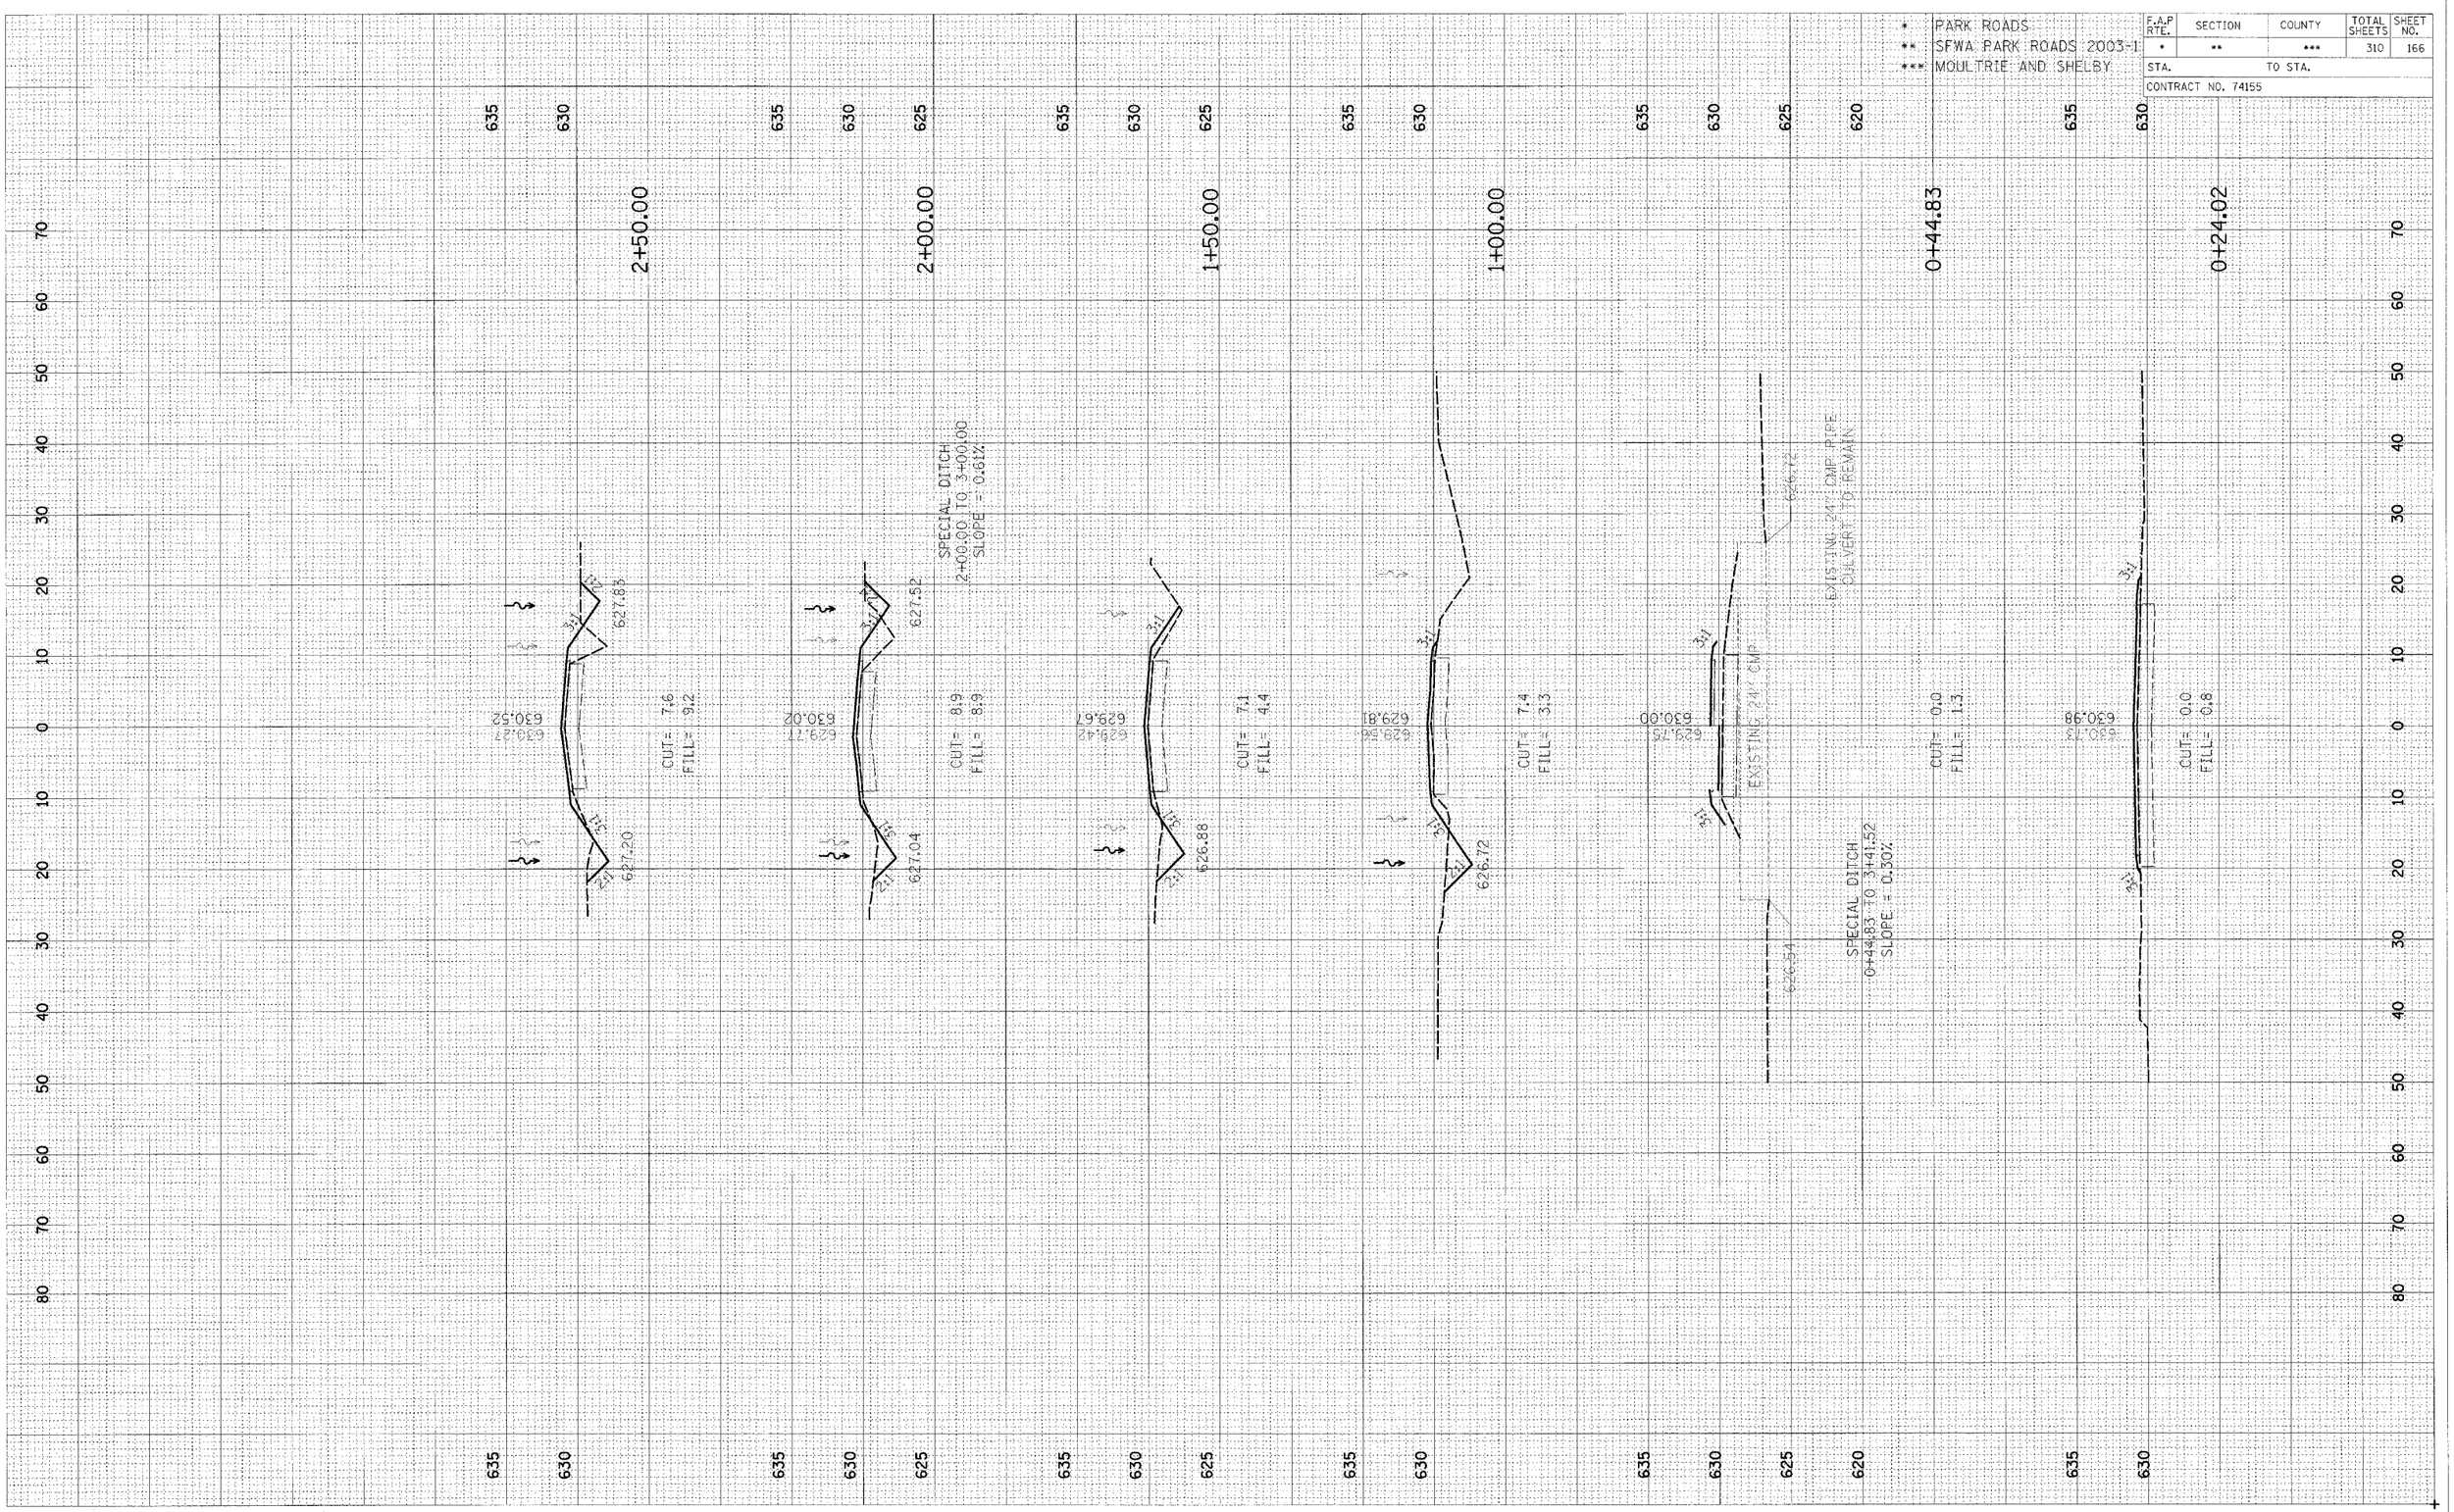

CROSS SECTION, OKAW, PARK HEADQUARTERS RD TO PARKING LOT 3 STA 0+24.02 TO STA 2+50.00