* PARK ROADS	F.A.P RTE.	SECTION	COUNTY	TOTAL SHEETS	SHEET NO.
** SFWA PARK ROADS 2003-1	*	**	***	310	204
*** MOULTRIE AND SHELBY	STA.		TO STA.		
	CONTRACT NO. 74155				

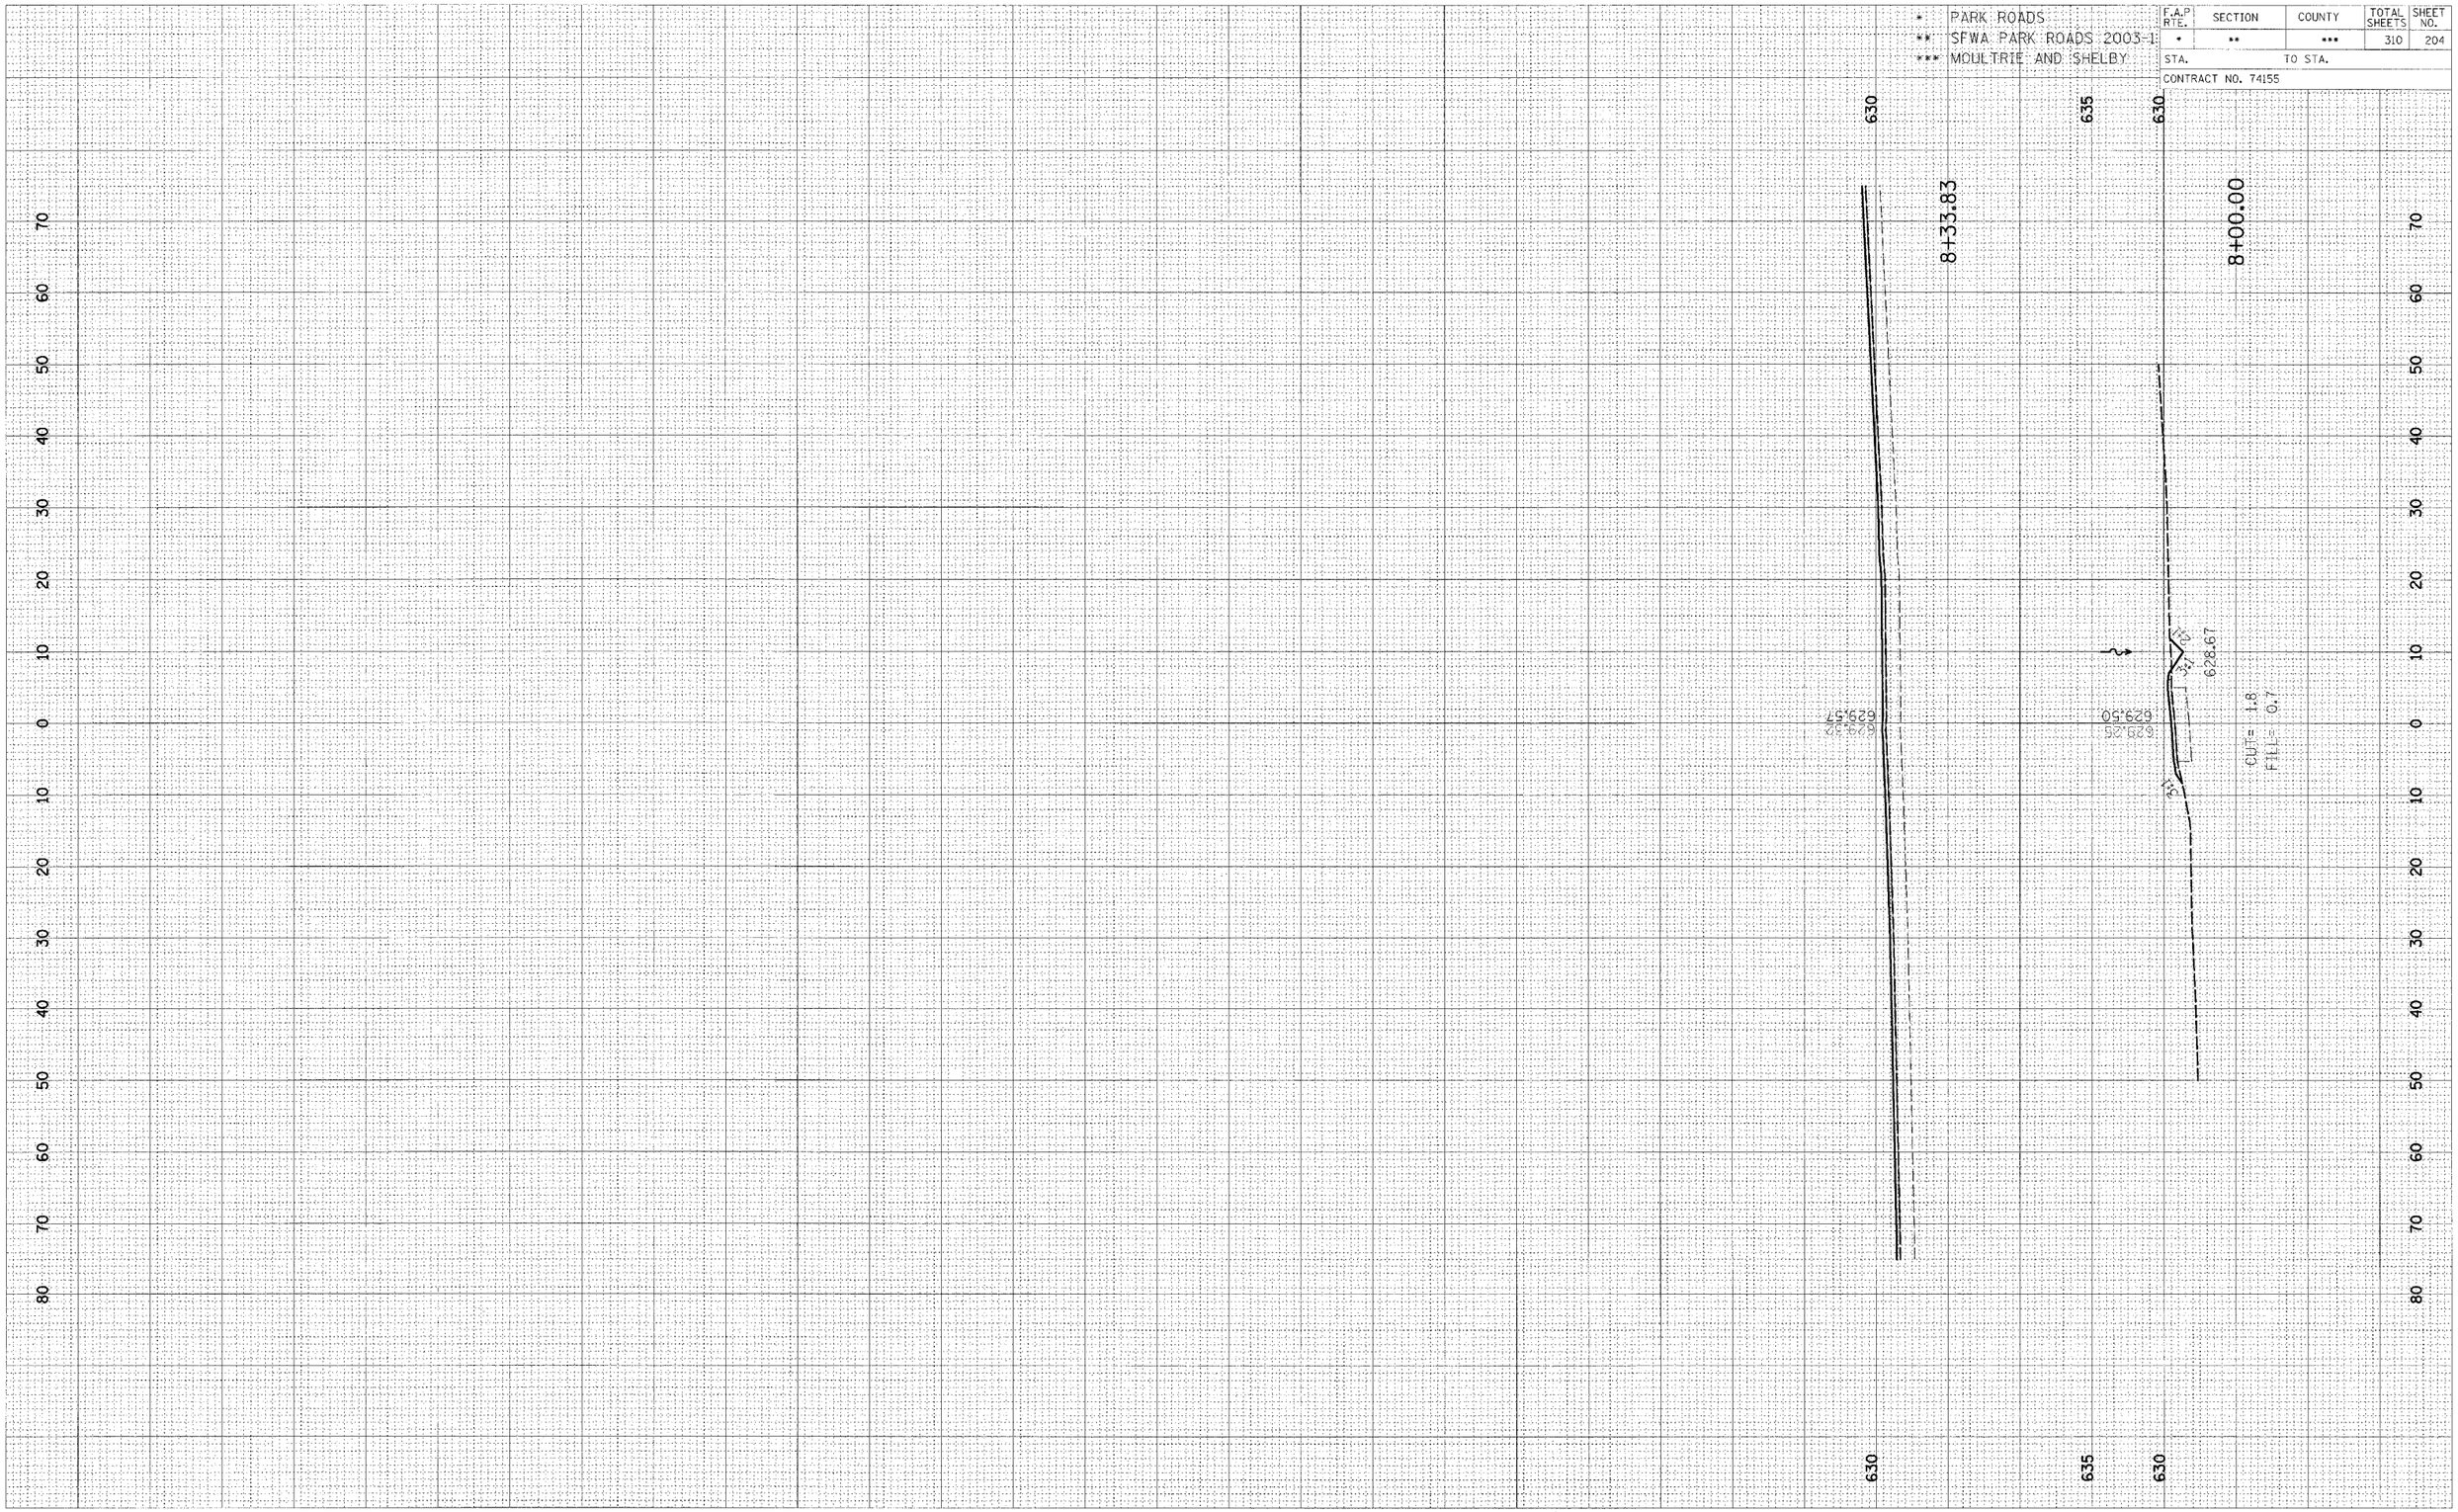

FINAL SURVEY	BY	DATE
SURVEYED		
PLOTTED		
TEMPLATE		
AREAS		
AREAS CHECKED		
NOTE BOOK NO.		

ORIGINAL SURVEY	BY	DATE
SURVEYED		
PLOTTED		
TEMPLATE		
AREAS		
AREAS CHECKED		
NOTE BOOK NO.		

CROSS SECTION, OKAW, PARK ROAD TO PARKING LOT 26, STA 8+00.00 TO STA 8+33.83